
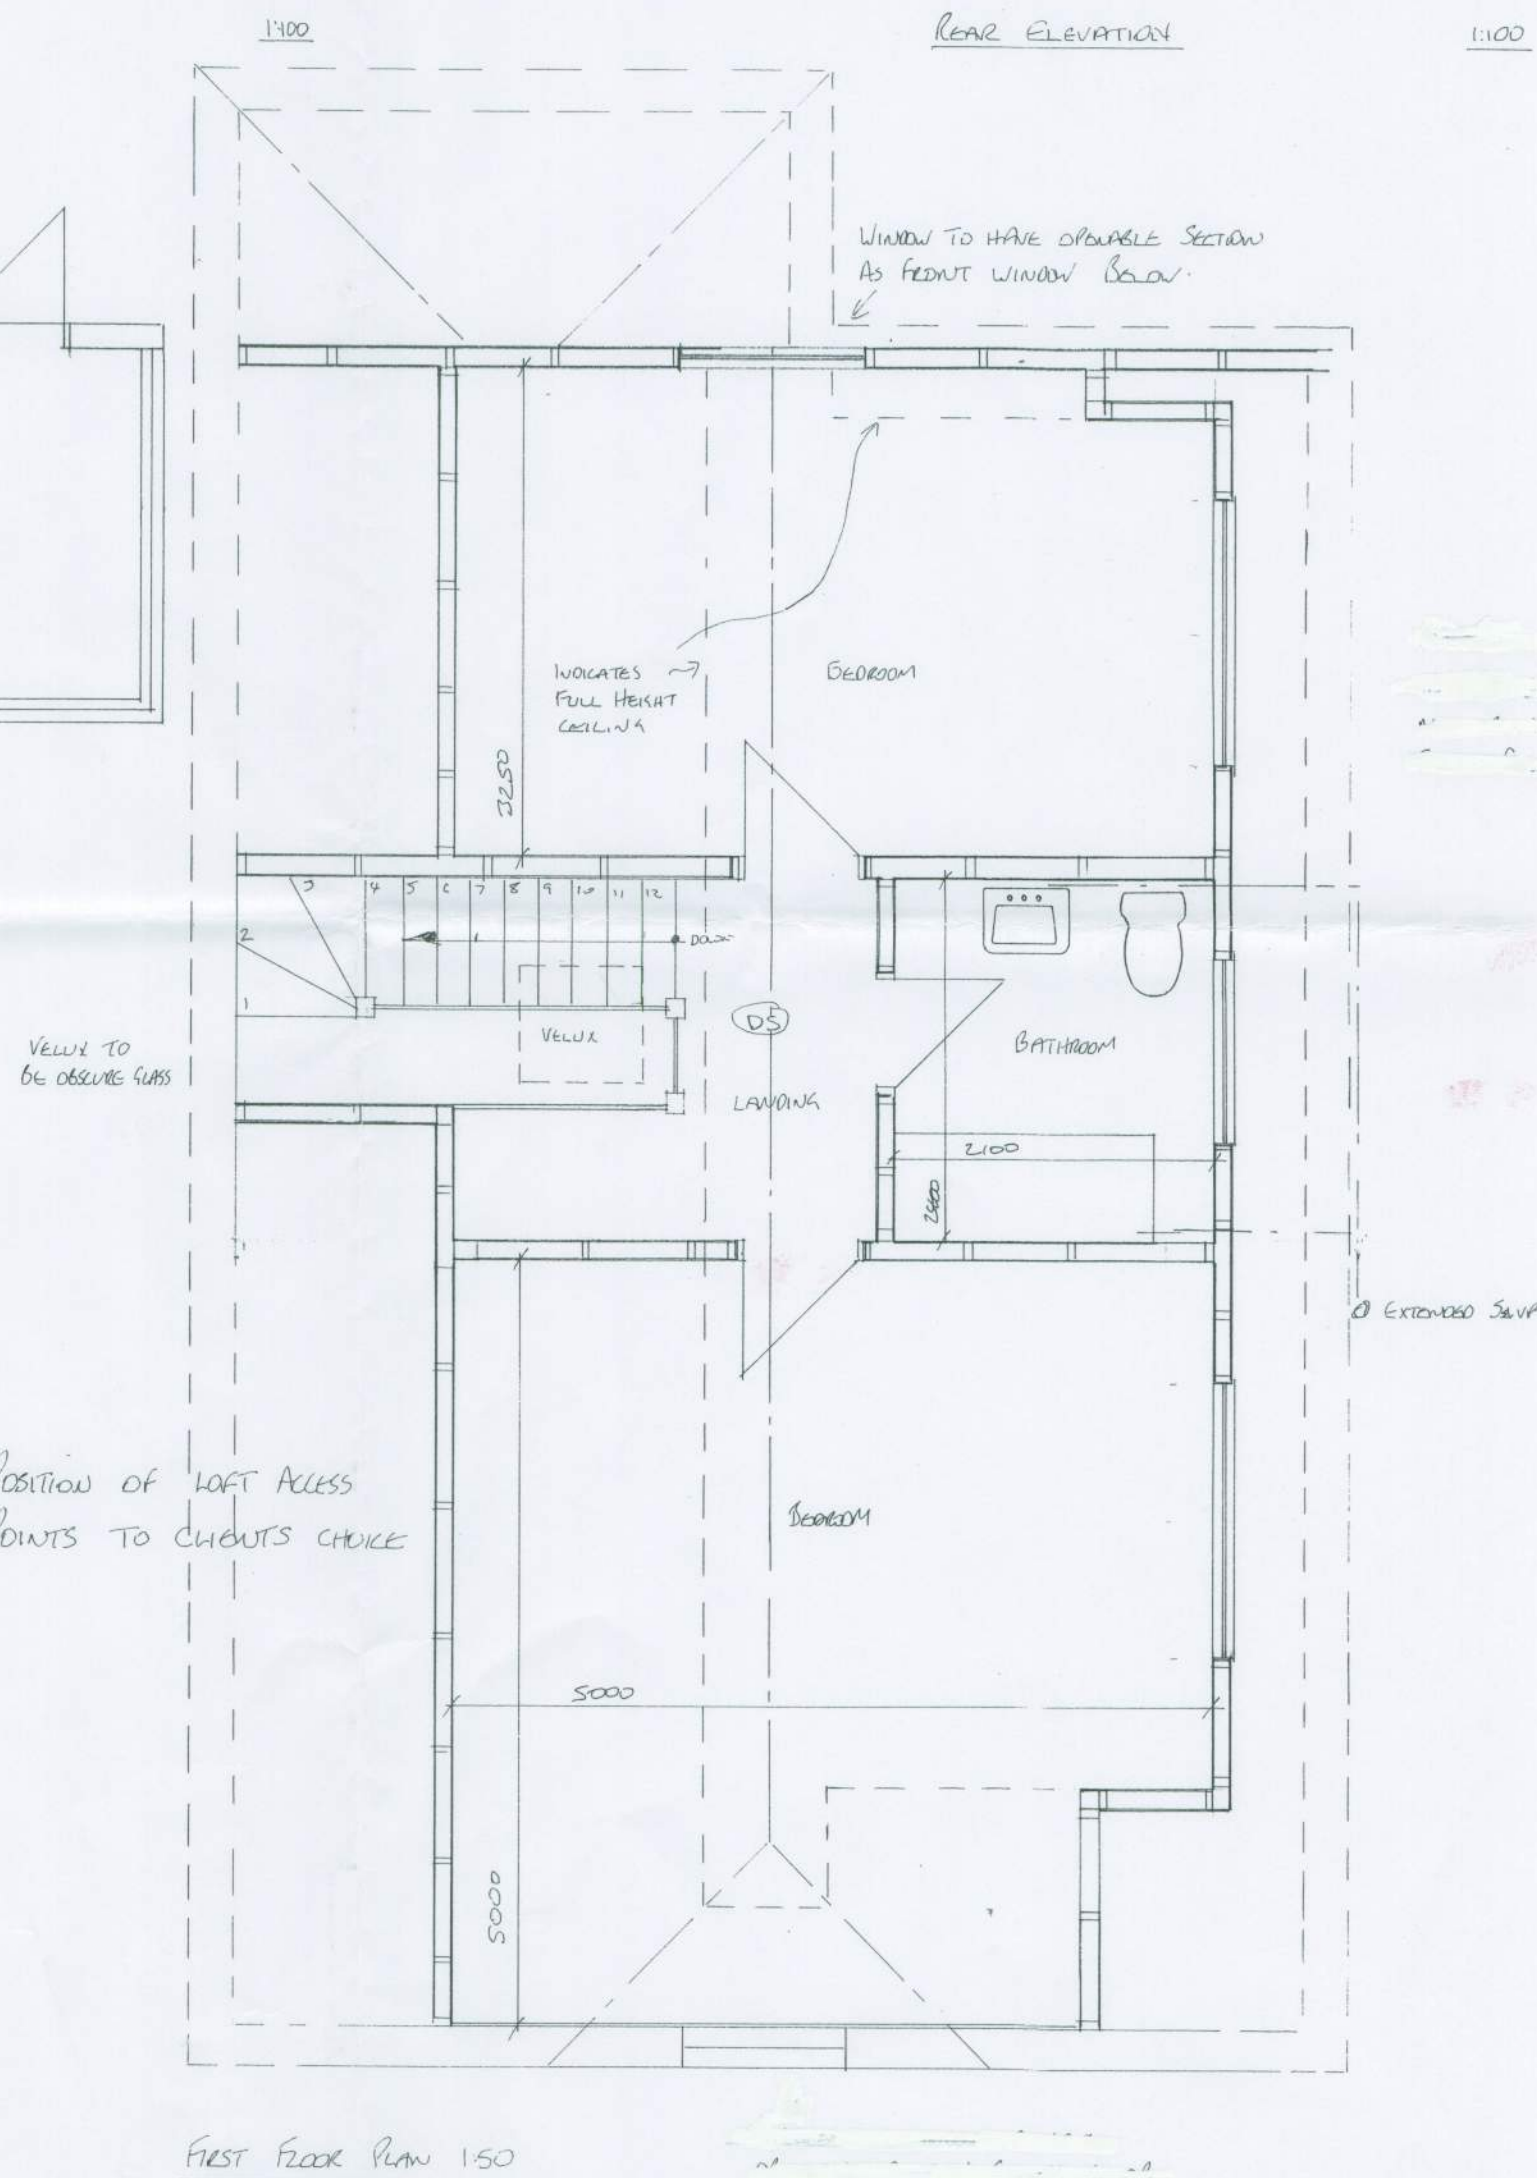
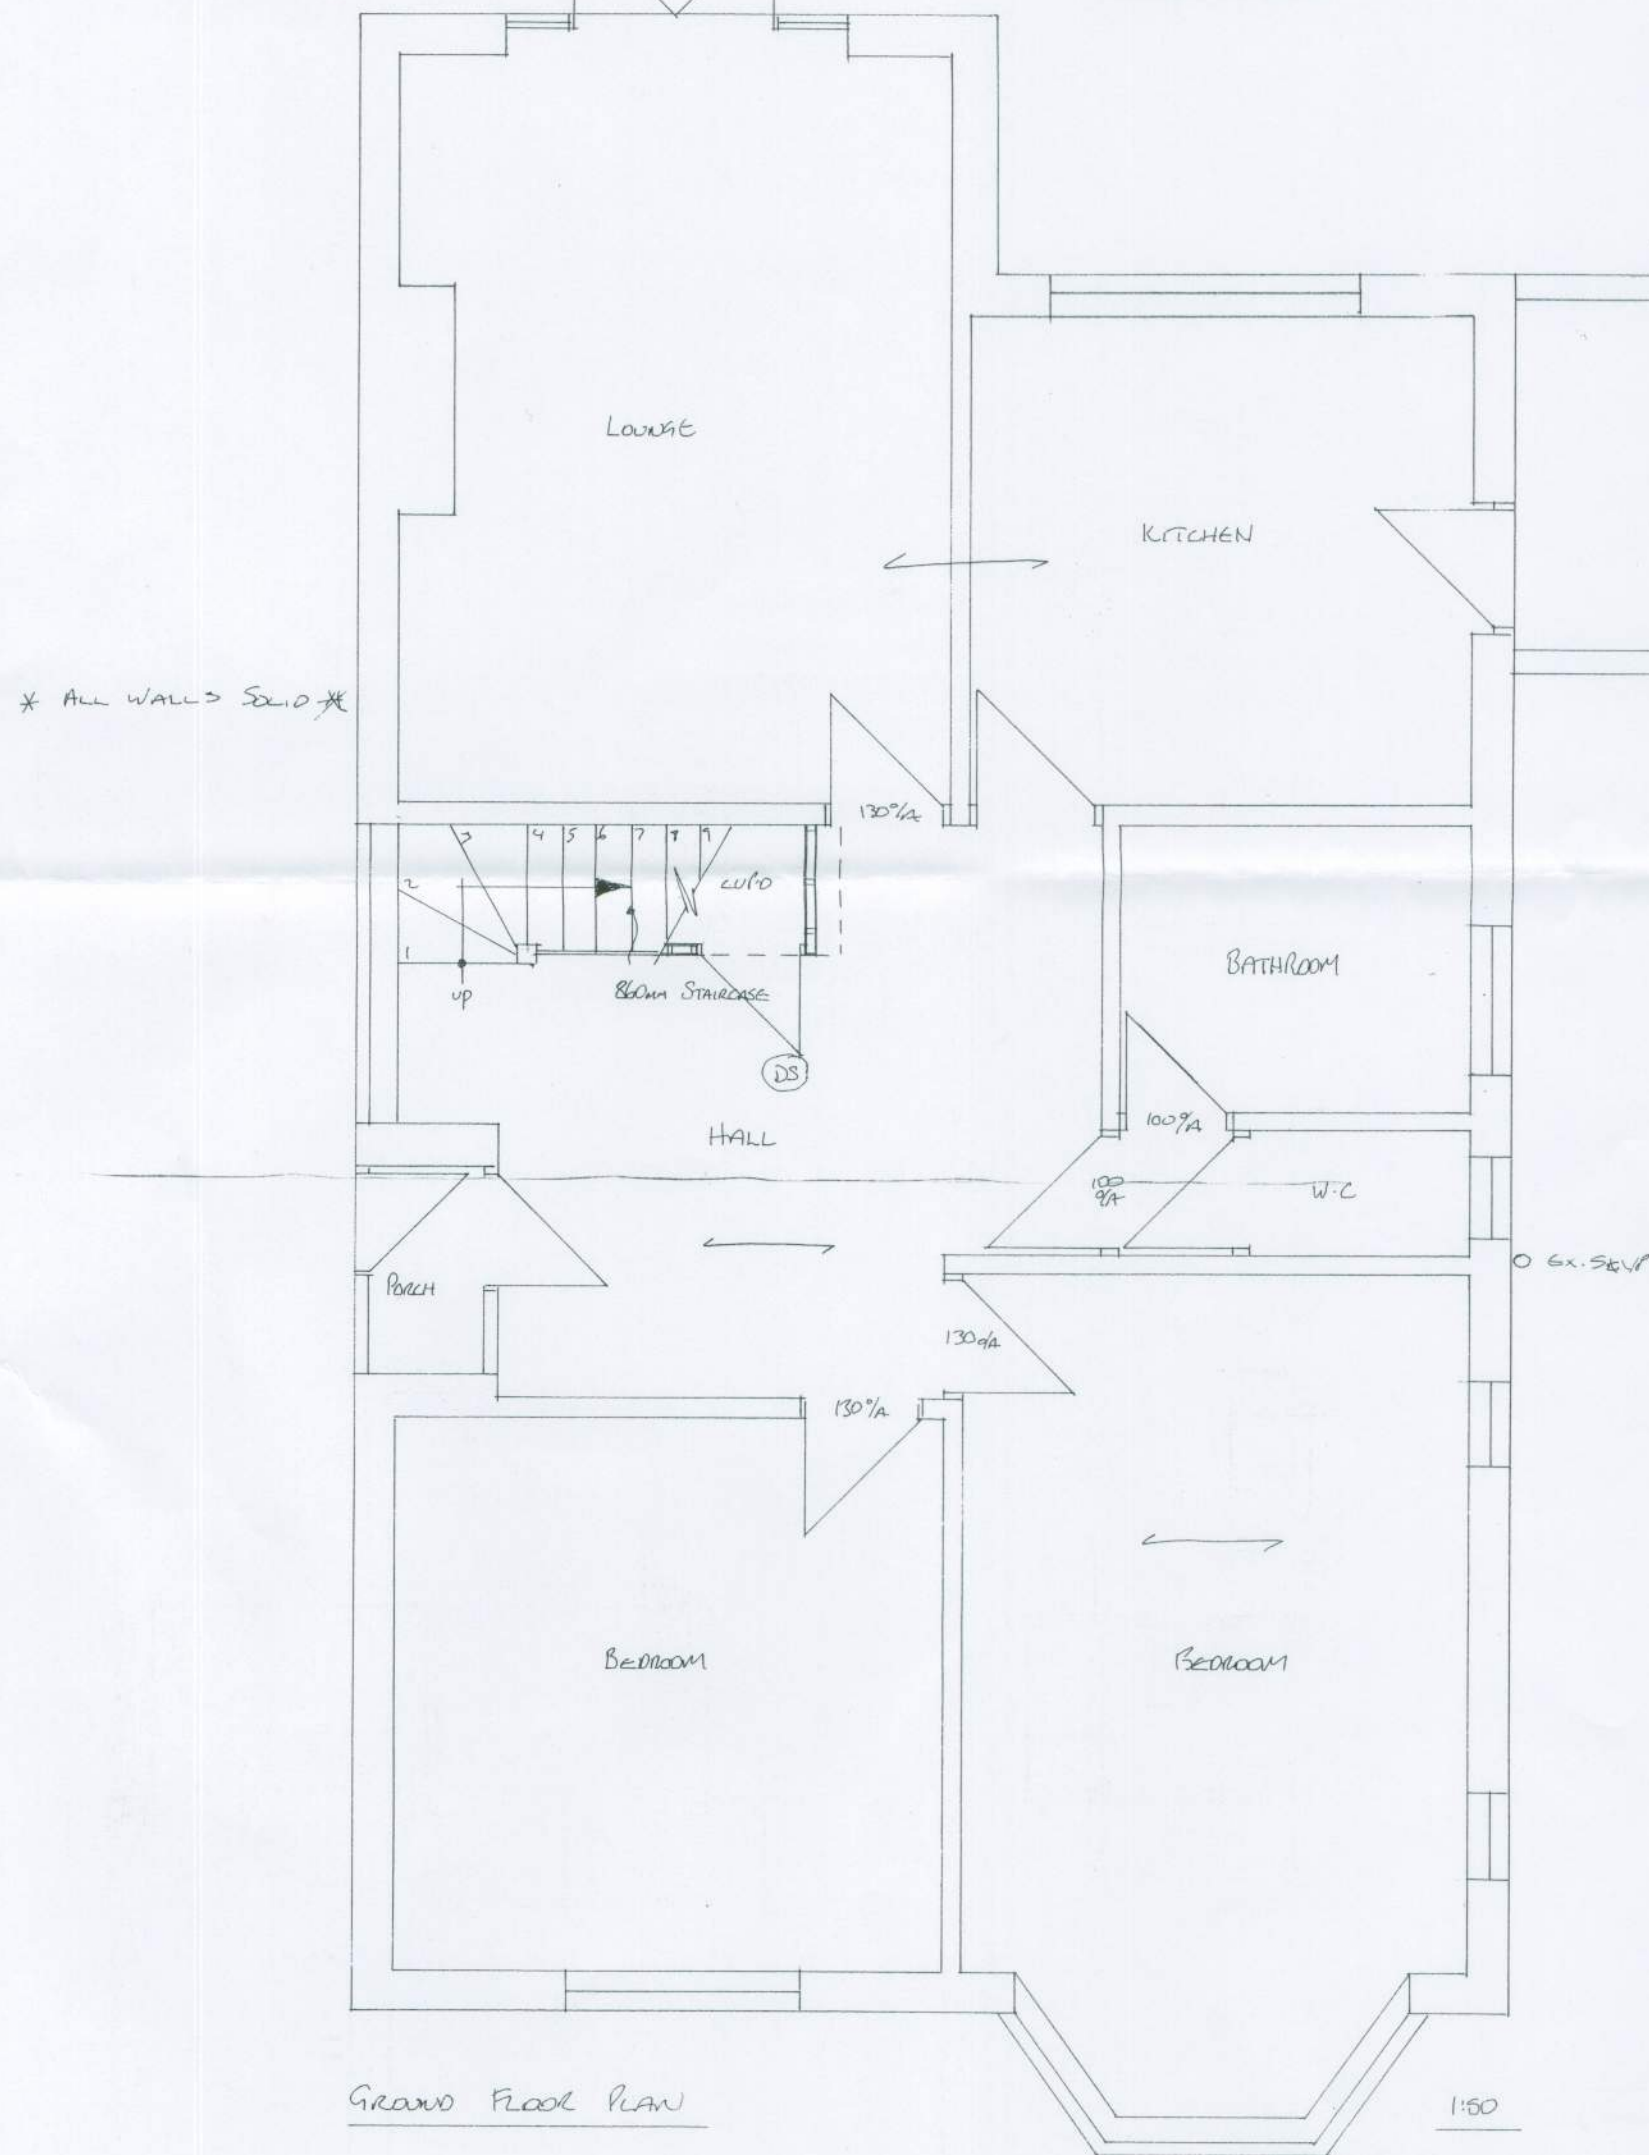


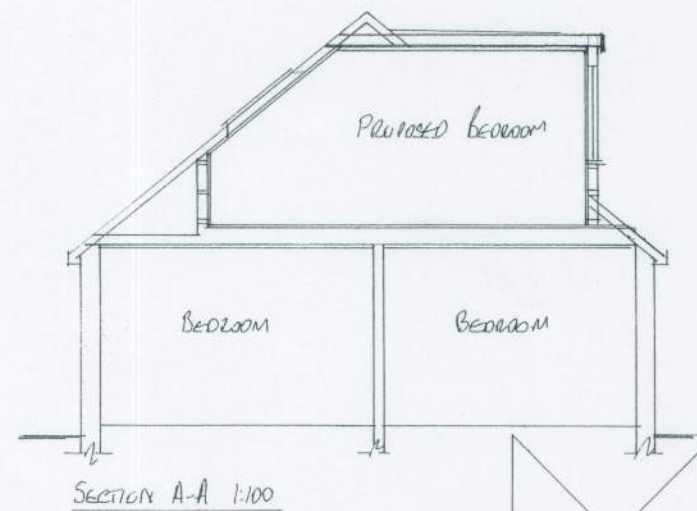

Choice Design & Construction Ltd

choicedc@yahoo.co.uk 07974715009 www.choicedc.co.uk

Address: 3 Glynde Close, Ferring

Client: Mr & Mrs Billimore

Project: Rooms in roof

Drwg No: CDC/2012/052 A/B