




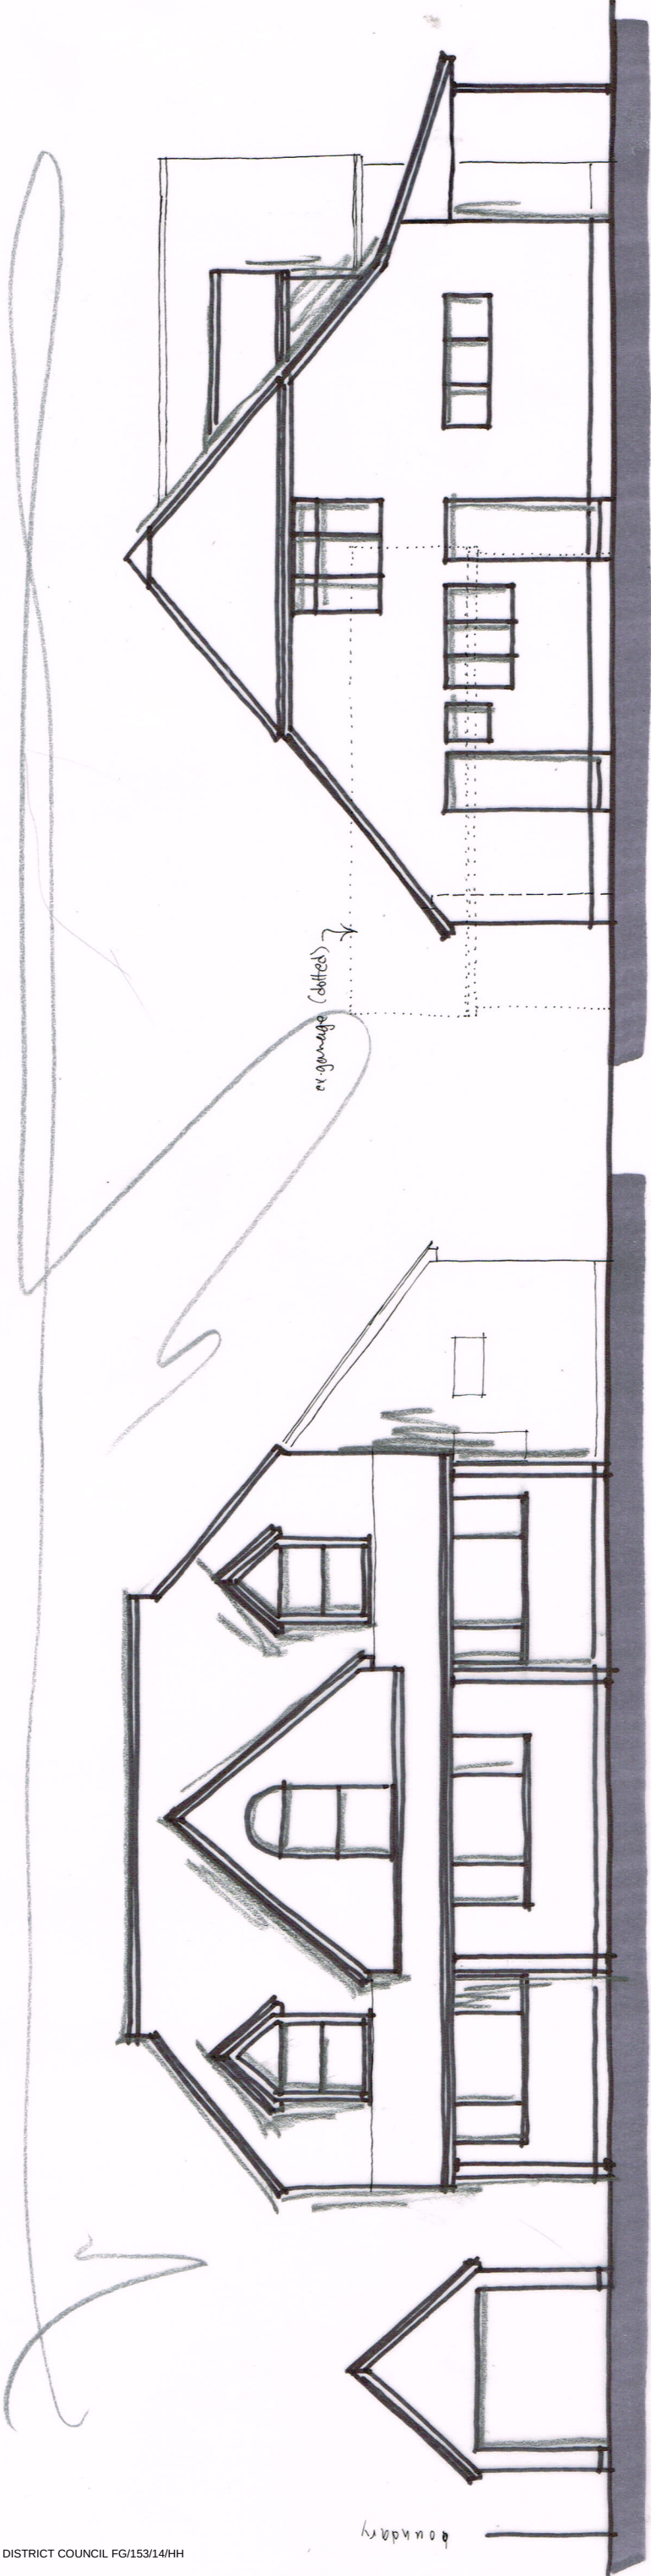

FRONT ELEVATION 1:100 @ A3

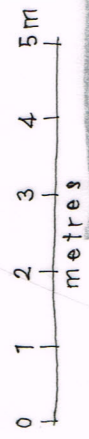

SIDE

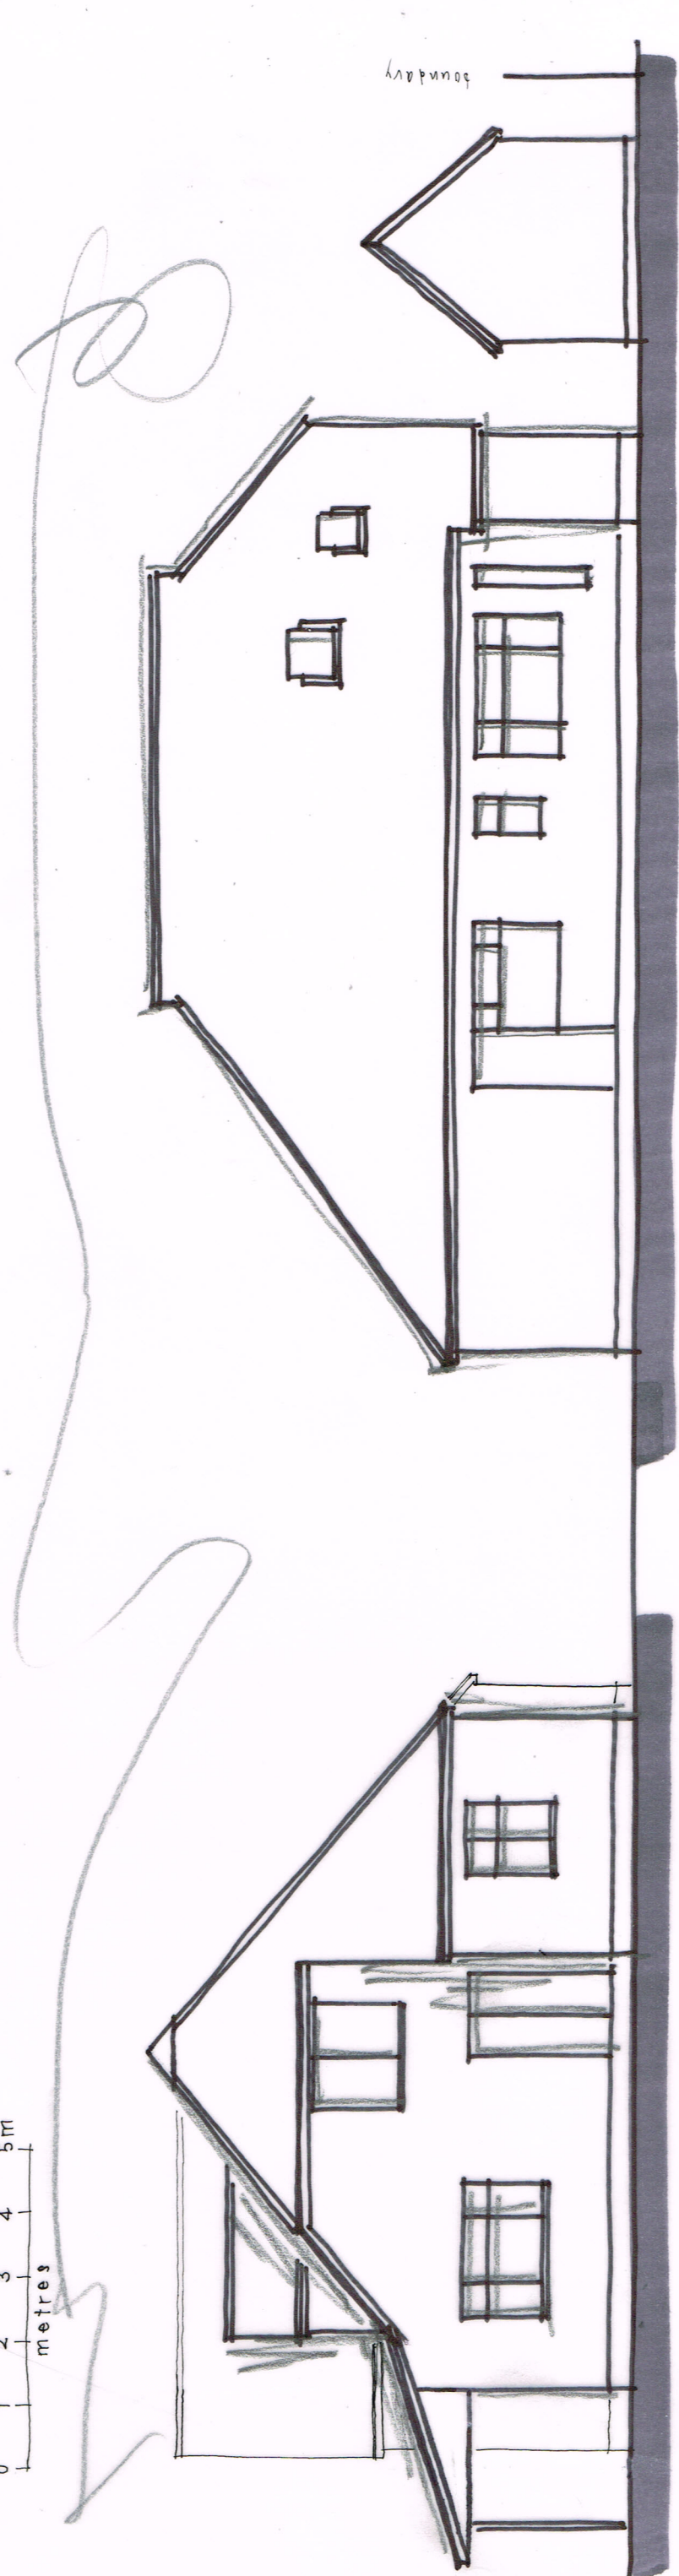

SIDE

REAR