



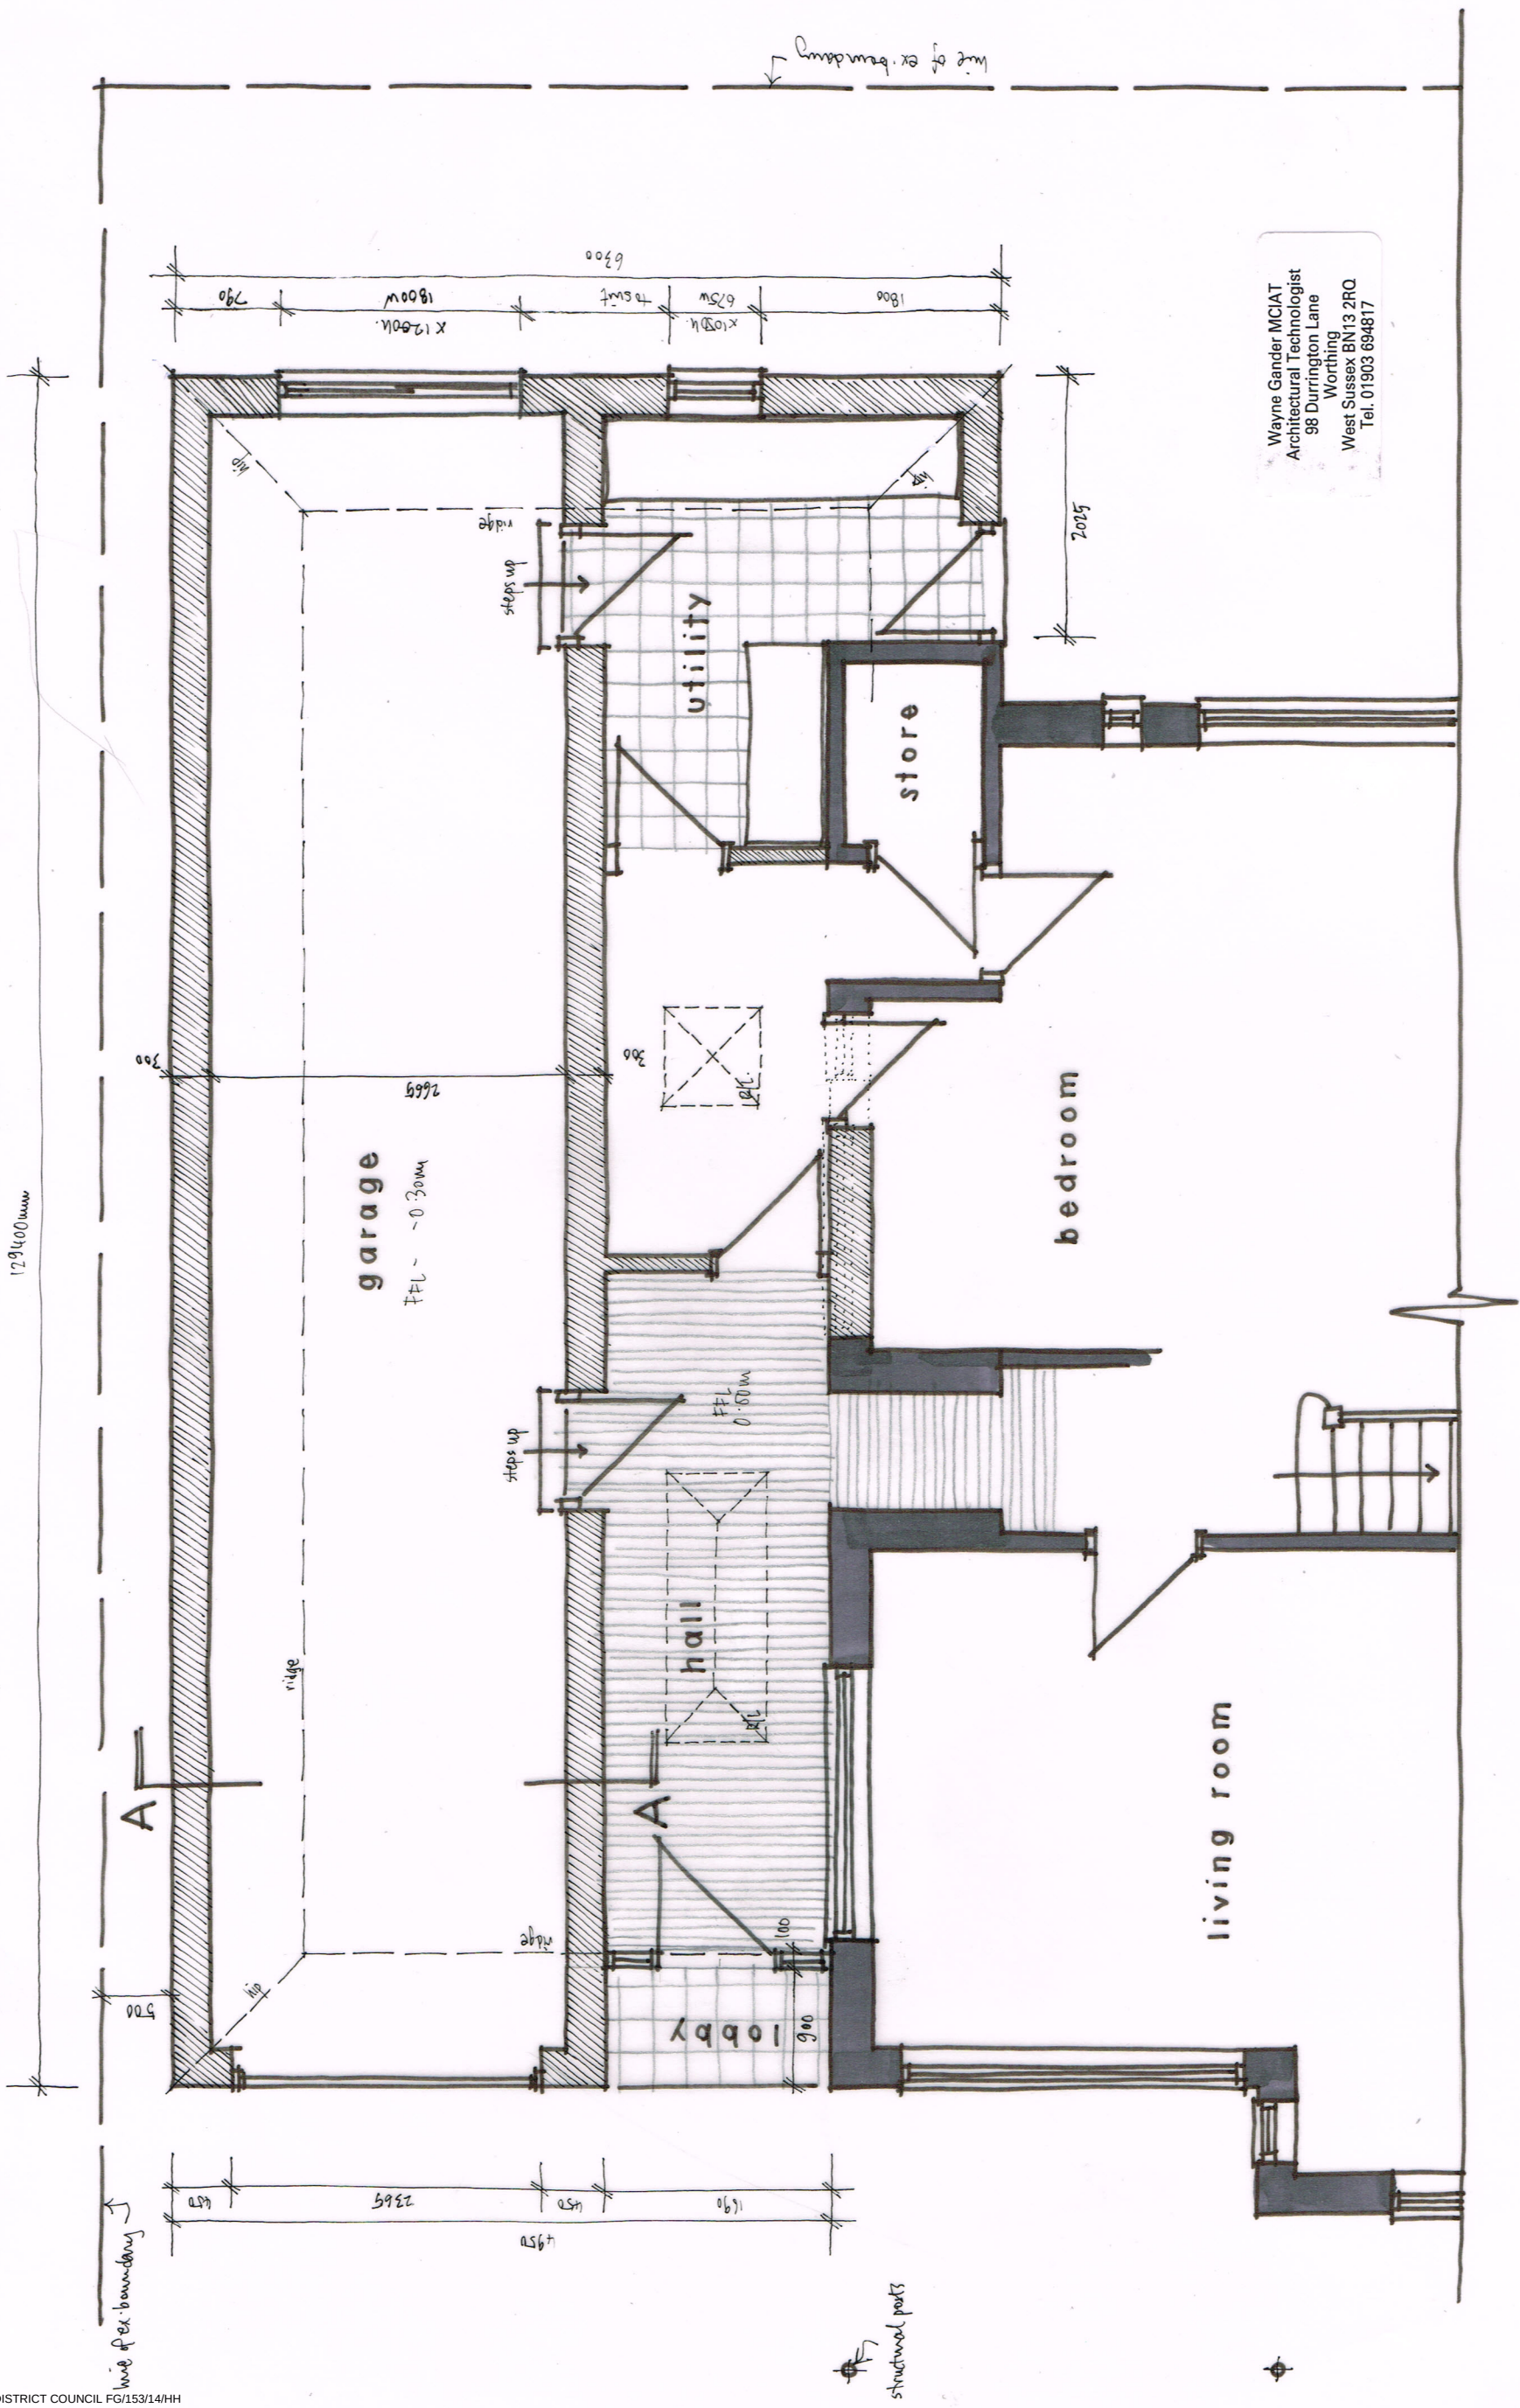

Wayne Gander MCIAT
Architectural Technologist
98 Durrington Lane
Worthing
West Sussex BN13 2RQ
Tel. 01903 694817

GROUND FLOOR PLAN 1:50 @ A3

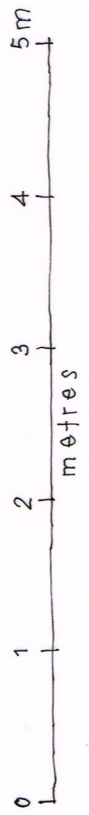

Revisions A - minor amendments to internal layout 6/10/14

28 LITTLE PADDOCKS, FERRING
Proposals 03 A

Sept 2014