

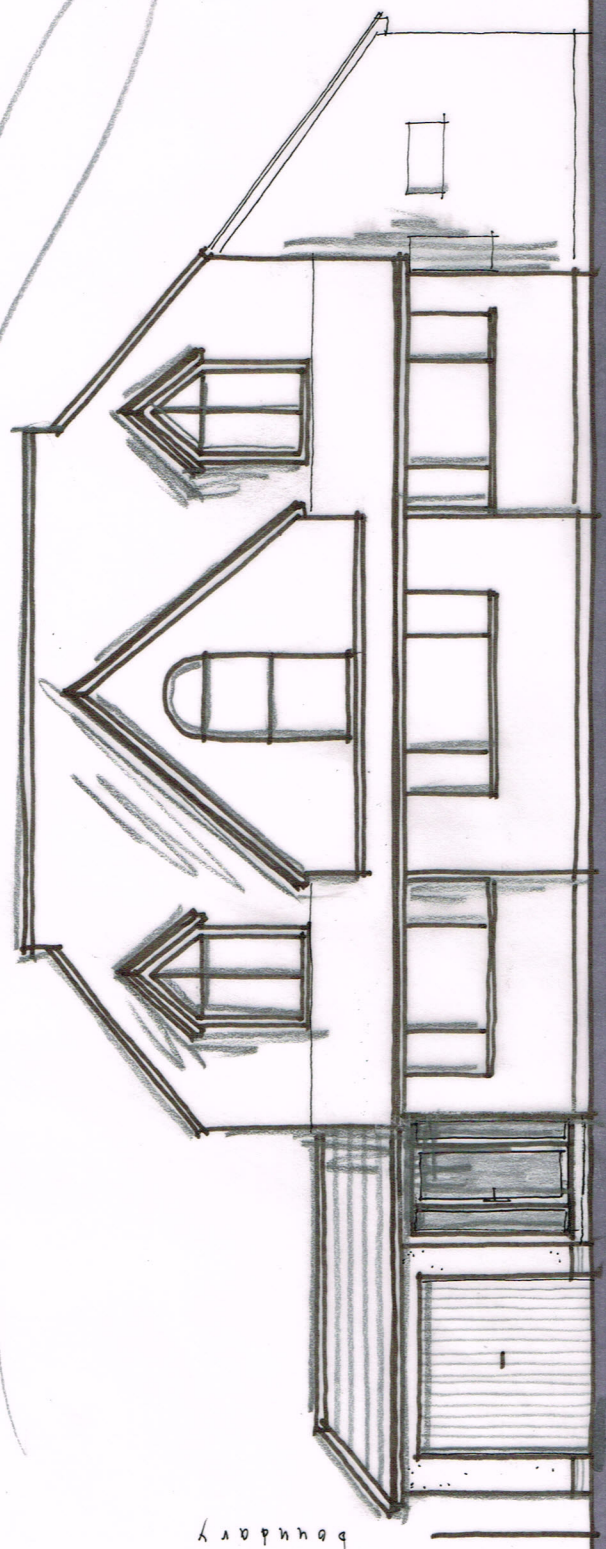


PROPOSED ELEVATIONS 1:1000@ A3


ARUN DISTRICT COUNCIL FG/153/14/HH

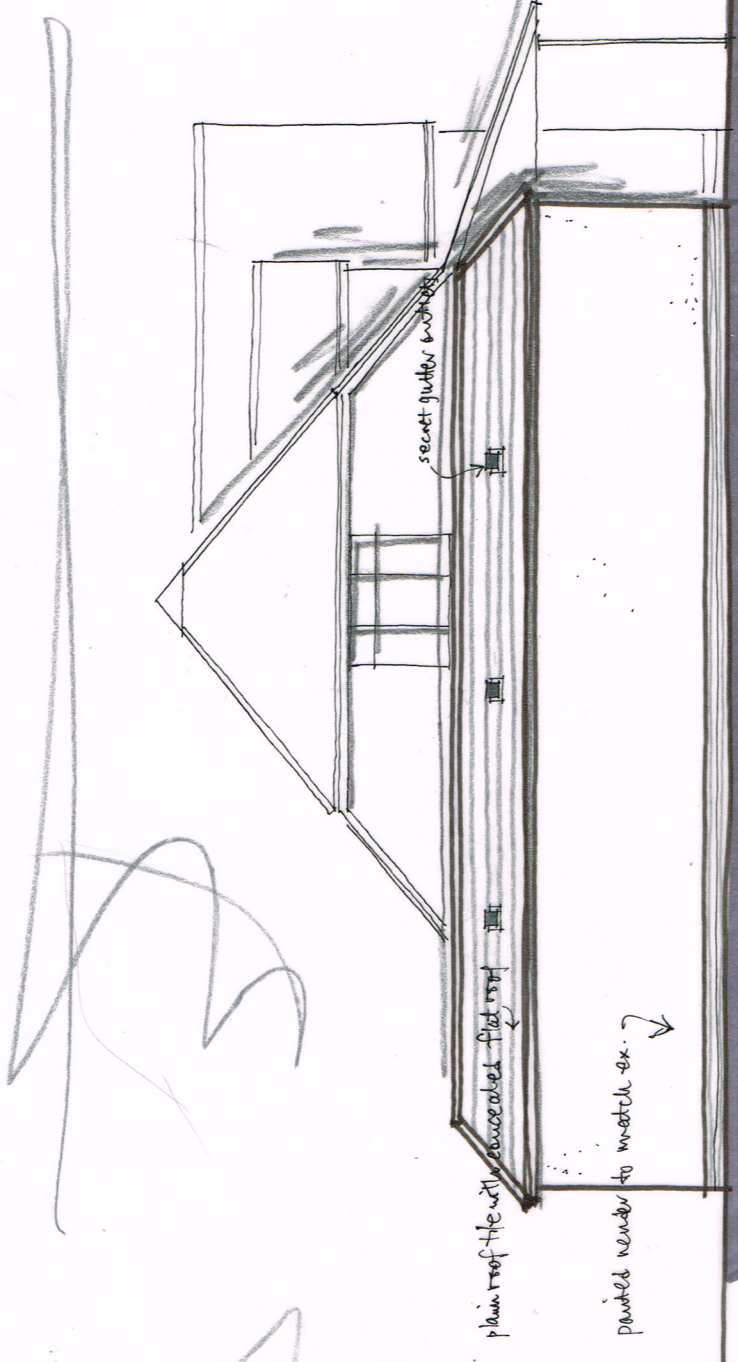


FRONT

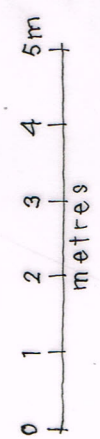

SIDE

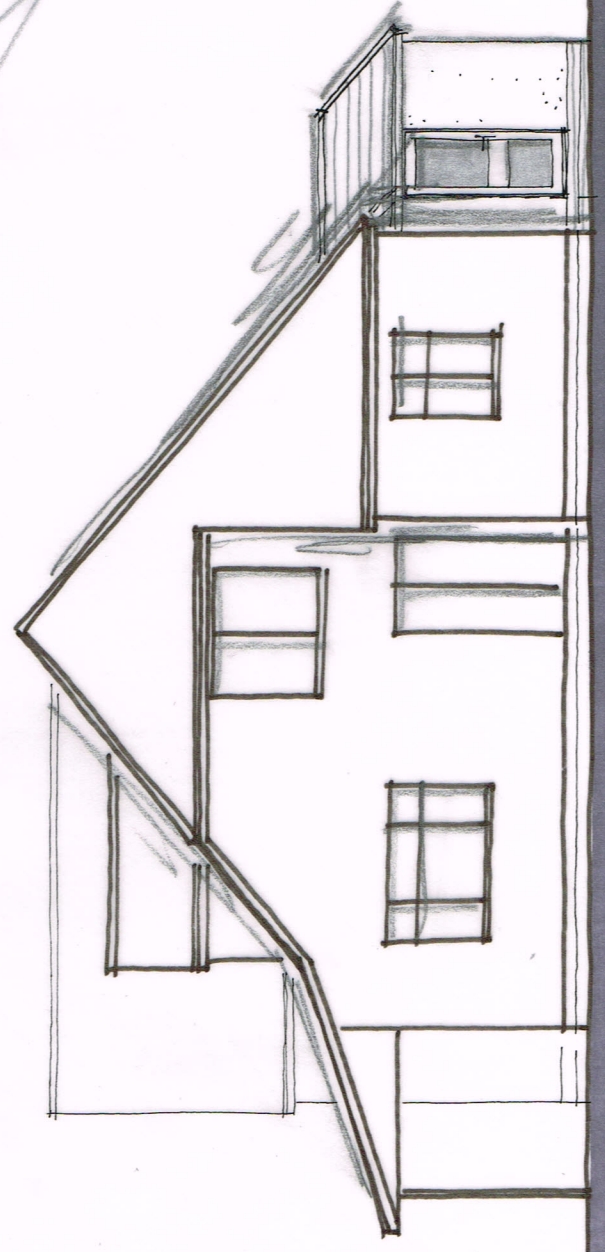

SIDE

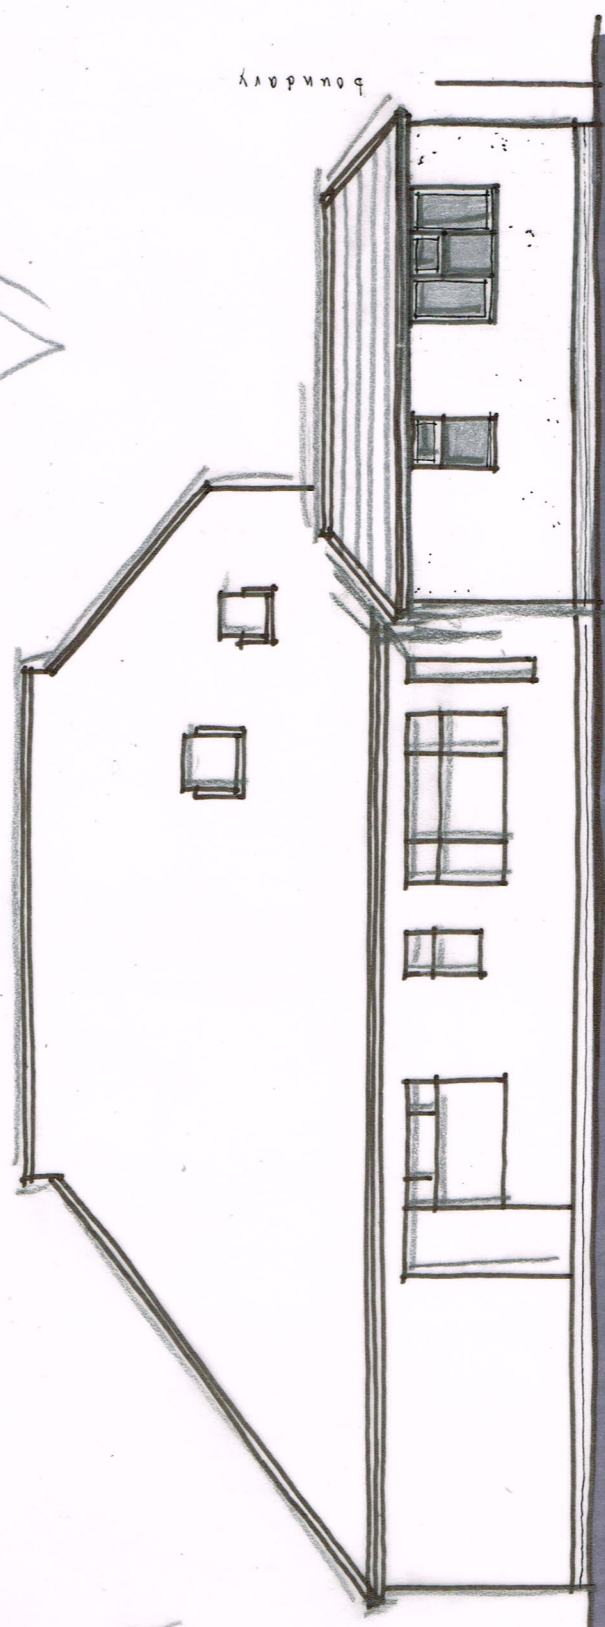

REAR

Wayne Gander MCIAT
Architectural Technologist
98 Durrington Lane
Worthing
West Sussex BN13 2RQ
Tel. 01903 694817

Revised A- minor amendments to designs 6/10/14
28 LITTLE PADDOCKS, FERRING
Proposals 04 A

Sept 2014