



THIS DRAWING IS THE COPYRIGHT OF THE SOUTHERN CO-OPERATIVE AND MAY NOT BE COPIED, ALTERED OR REPRODUCED IN ANY FORM, OR PASSED TO A THIRD PARTY WITHOUT THE WRITTEN CONSENT OF THE SOUTHERN CO-OPERATIVE.


DO NOT SCALE FROM THIS DRAWING, EXCEPT FOR PLANNING PURPOSES. USE FIGURED DIMENSIONS ONLY.

DIMENSIONS SHOULD BE CHECKED AND VERIFIED ON SITE AND ANY DISCREPANCIES SHOULD BE REPORTED TO THE DESIGNER.

IF IN DOUBT ASK FOR CONFIRMATION.

AREAS	M ²	FT ²
SALES	231	2486
BOH		
GROSS		
FIRST	NA	NA
SUB-LET	NA	NA
MOTHBALLED	NA	NA

PROPOSED GROUND FLOOR LAYOUT BASED ON: TRADITIONAL/PREMIUM/CONVENIENCE					
	CHILLED	AMBIENT	FROZEN	ALCOHOL	TOTAL
EXISTING	??	??	??	??	??
LOCAL	??	??	??	??	??
SPACE	??	??	??	??	??
ACTUAL	??	??	??	??	??
DIFF.	??	??	??	??	??

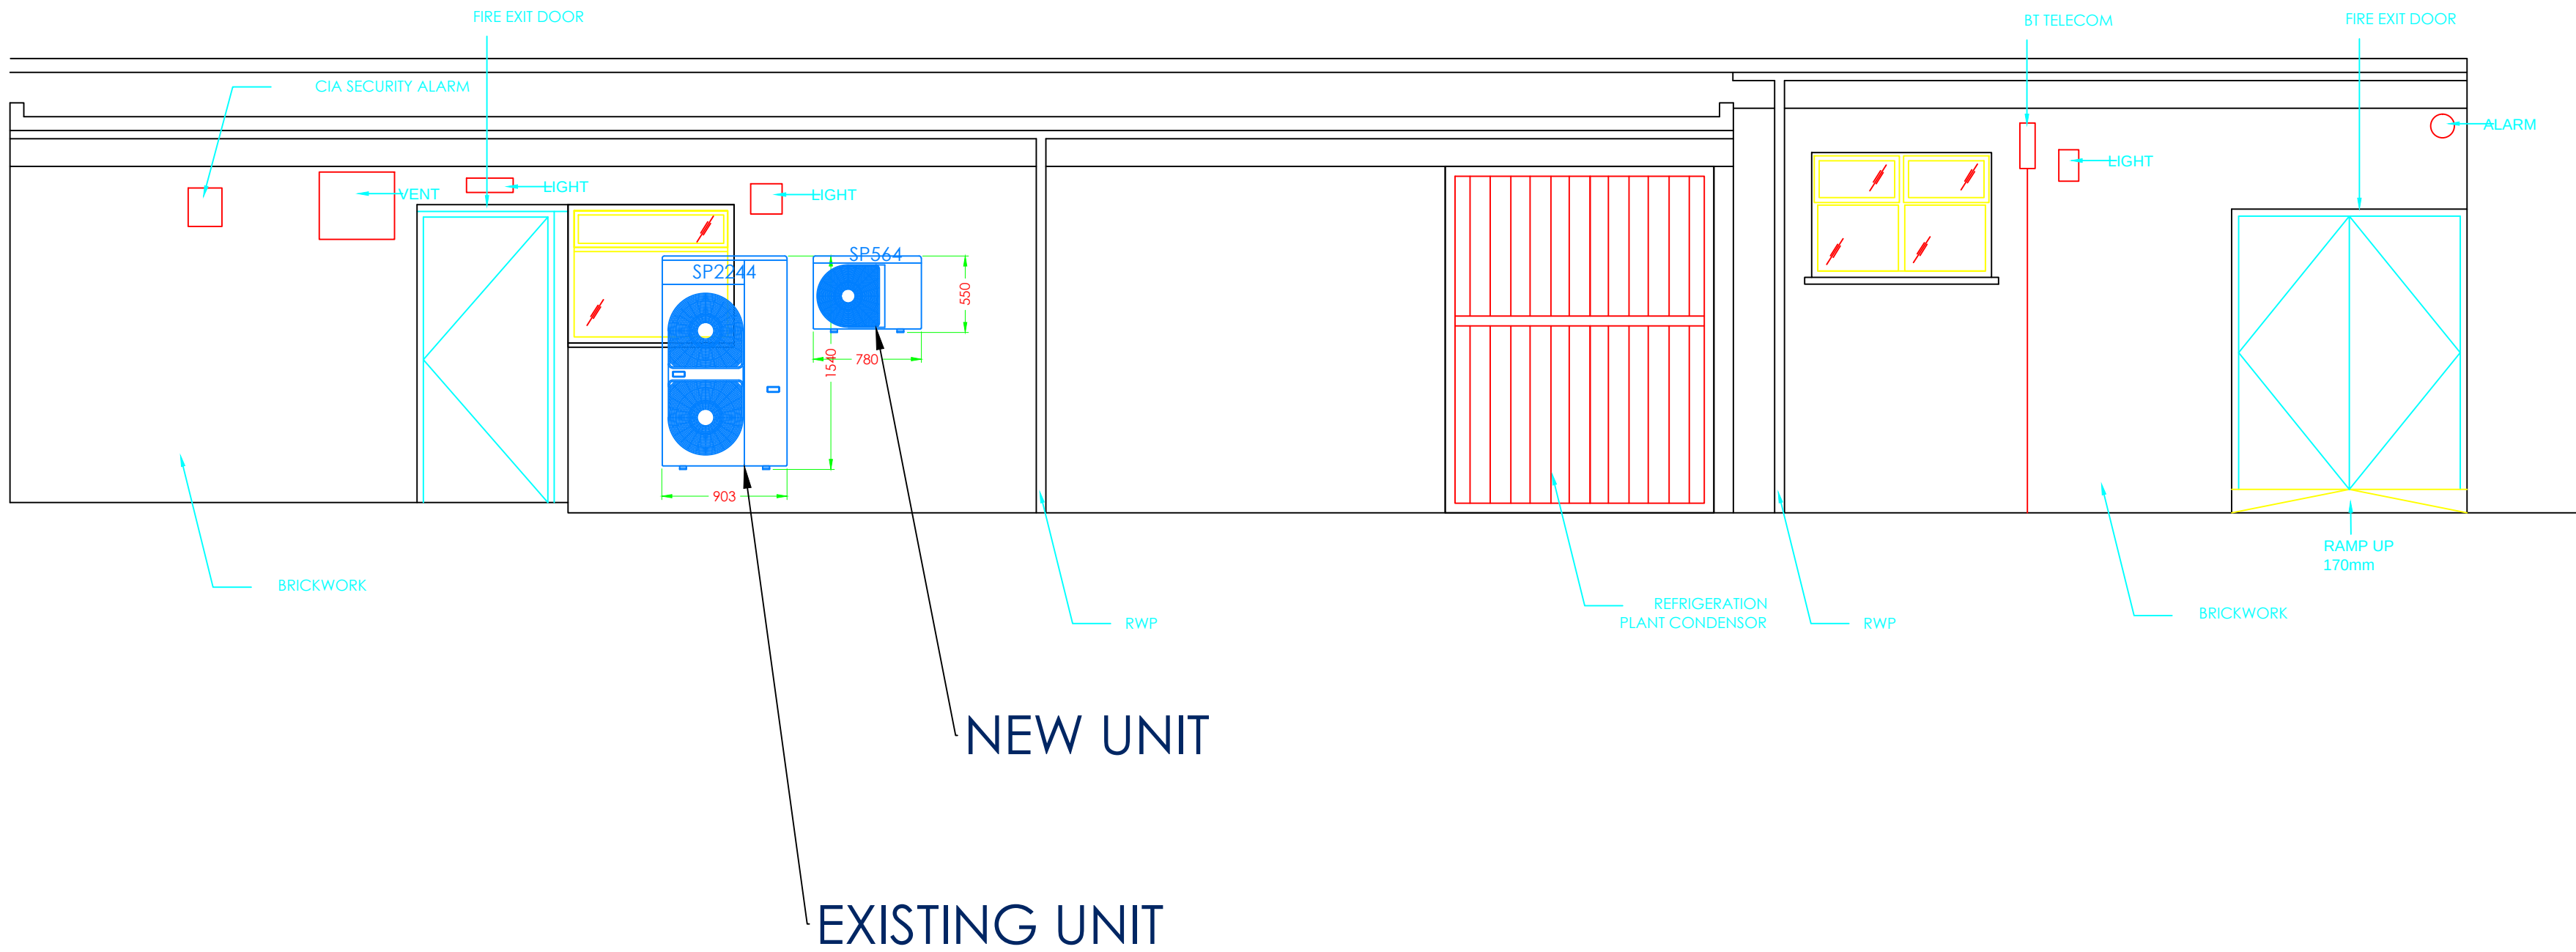

REVISIONS				
REV.	DESCRIPTION	DRAWN	CHKD.	DATE
-	1NO NEW AC UNIT ADDED	RY	**	11/09/2017

ISSUED FOR
AC PLANNING

The Southern Co-operative

Retail and Business Development
1000 Lakeside, Western Road, Portsmouth, PO6 3FE
T: 023 9222 2500 | F: 023 9222 2650
E: sarahlydford@southerncoops.co.uk

DRAWING APPROVAL JUSTIN JONES	SIGNATURE	DATE
DRAWING APPROVAL MARK TAYLOR	SIGNATURE	DATE
DRAWING APPROVAL MARISA SLADE	SIGNATURE	DATE

PROJECT
74-78 FERRING STREET
FERRING
W SUSSEX
BN12 5JP

DRAWING TITLE
ELEVATION

DRAWING SCALE 1:40	SHEET SIZE A1	SHEET NO. 1 of 1	DRAWN RY	CHKD. RY	DATE 11/09/2017
DRAWING NUMBER 16-036-300					REVISION -

AS FITTED