


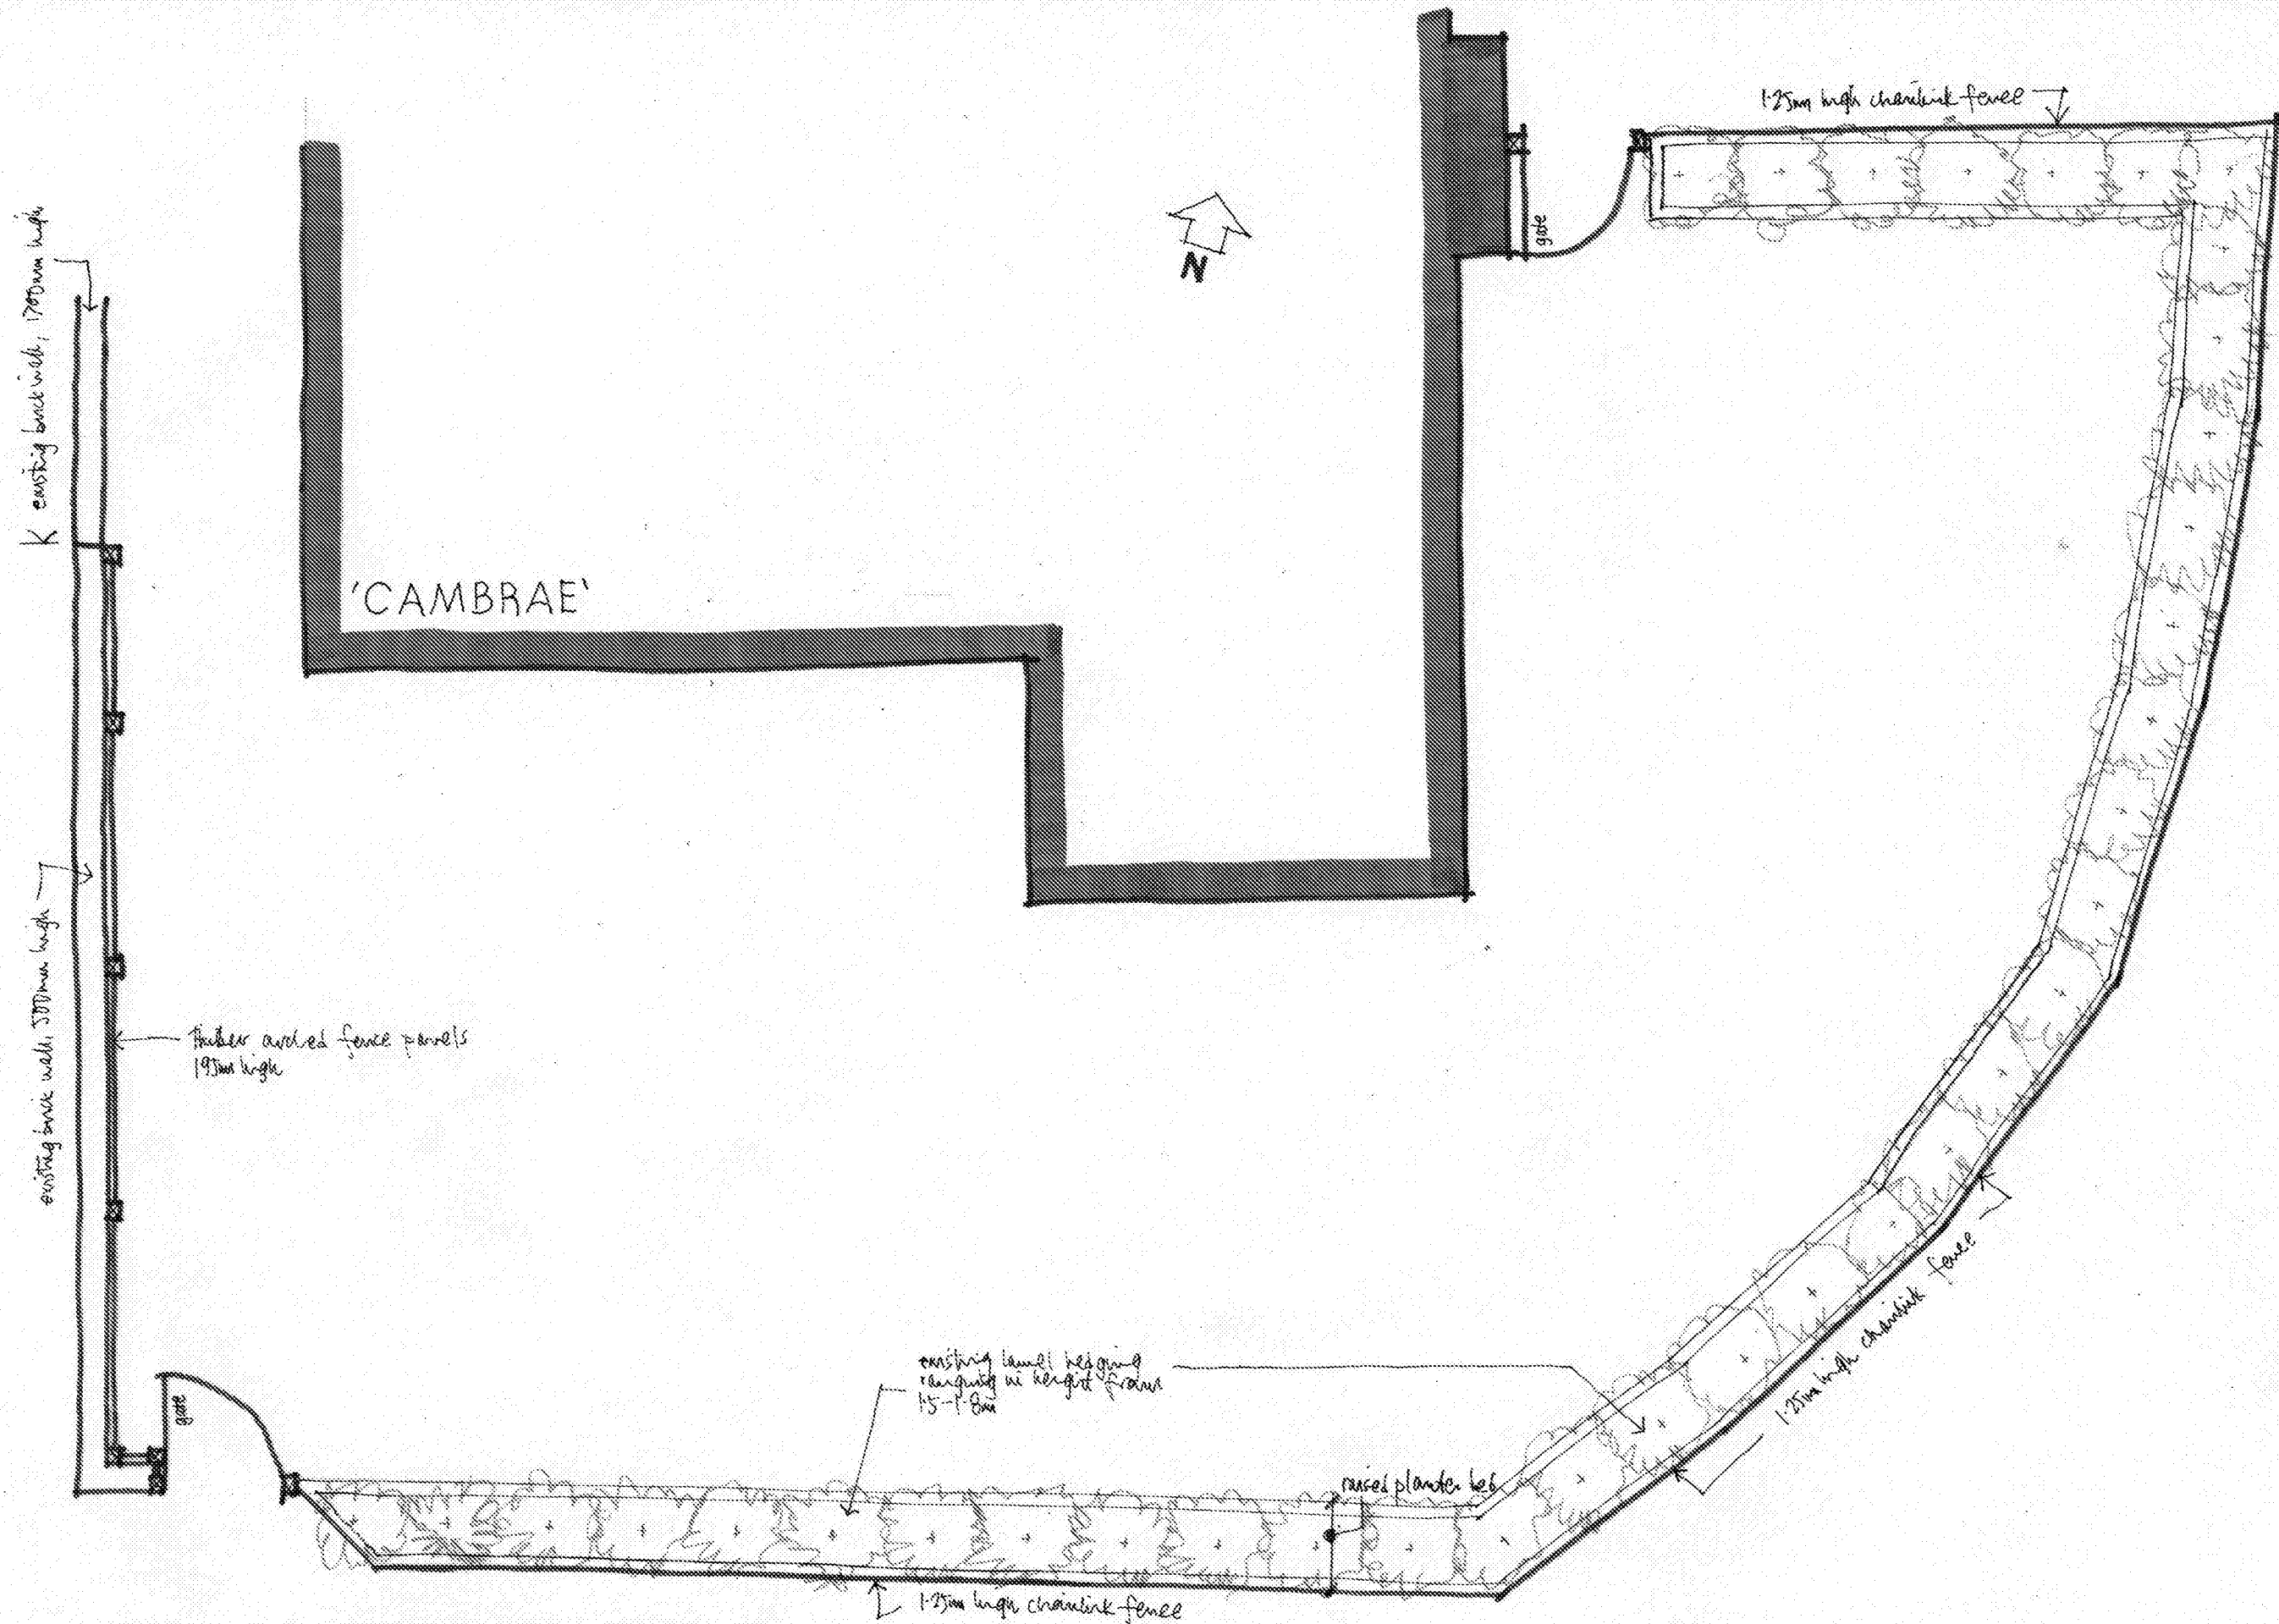

THE WARREN

Wayne Gander MCIAT
Architectural Technologist
98 Durrington Lane, Worthing
West Sussex BN13 2RQ
E: waynegander08@gmail.com

GROUND FLOOR PLAN 1:50 @ A3

0 1 2 3 4 5m
metres

v e r g e

'CAMBRAE', THE WARREN, FERRING
Existing details 01

Aug 2021