



SOUTH ELEVATION (onto Lamorna Gardens) 1:50 @ A3

0 1 2 3 4 5m
metres

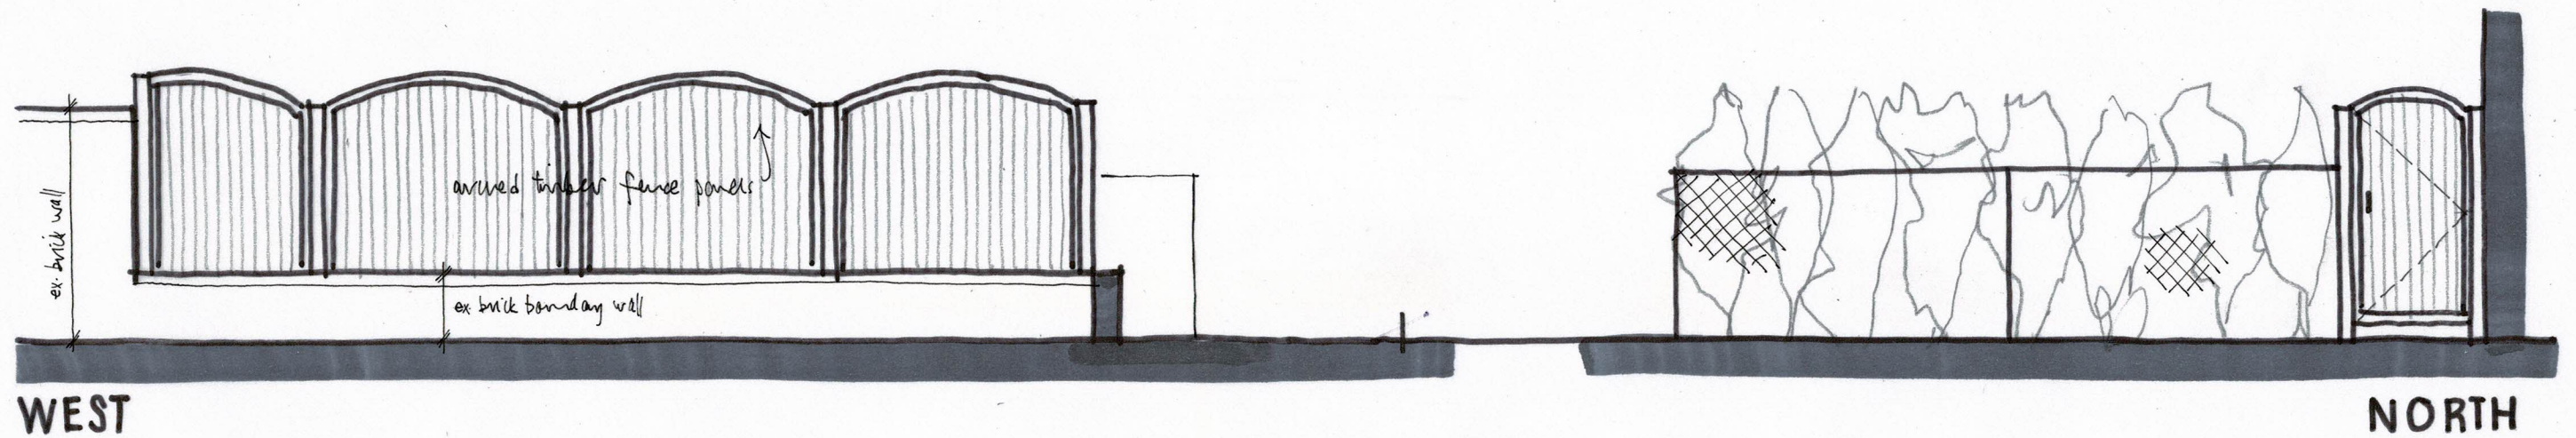

WEST

NORTH

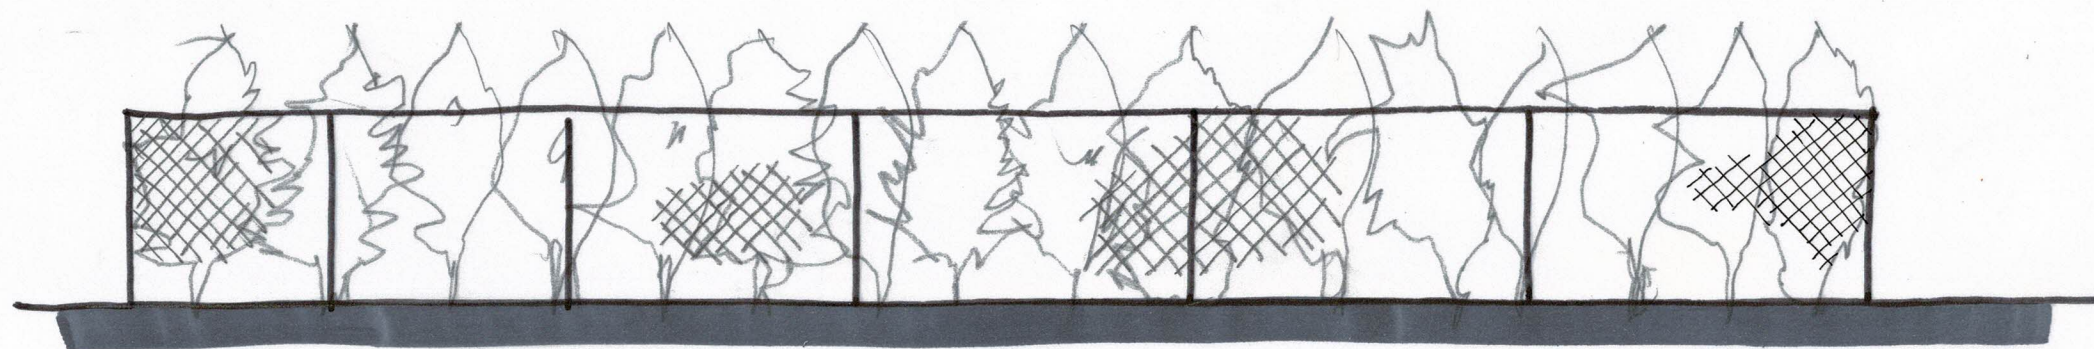

EAST (onto The Warren)

Wayne Gander MCIAT
Architectural Technologist
98 Durrington Lane, Worthing
West Sussex BN13 2RQ
E : waynegander08@gmail.com