


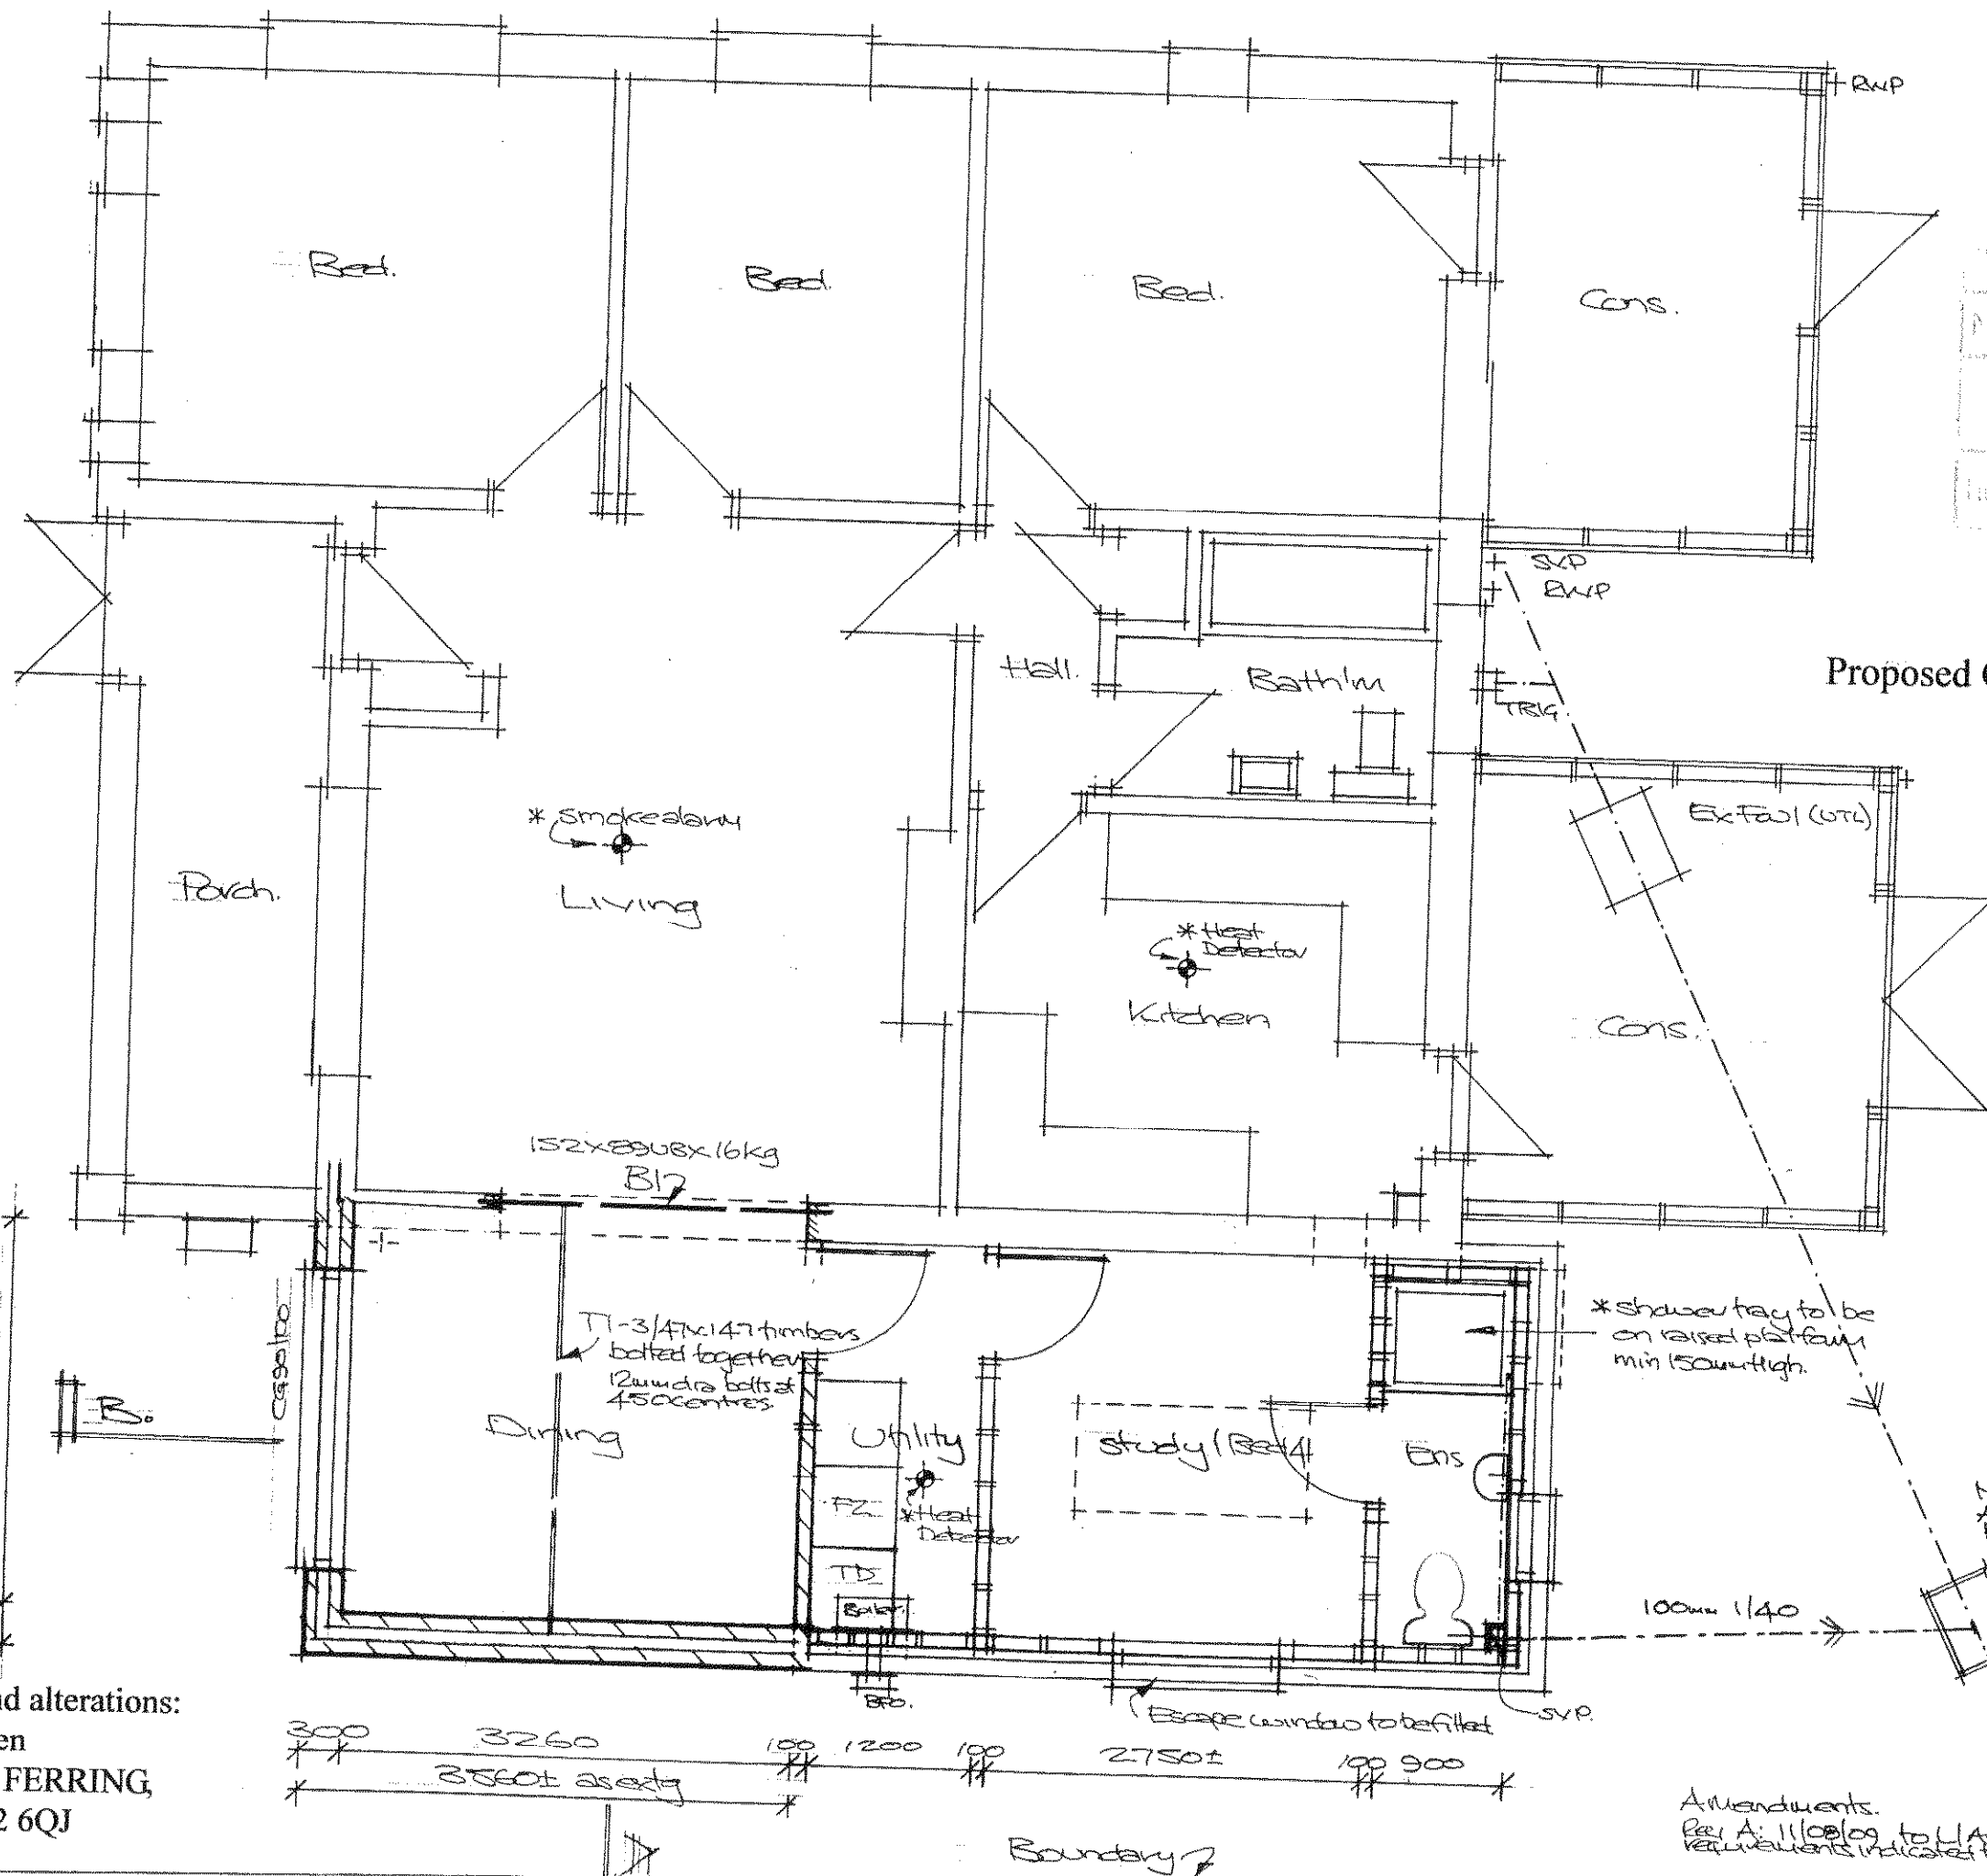

No. FG 155 09
 110

Proposed Ground Floor Plan 1/50

Proposed extension and alterations:
 For Mr and Mrs Nielsen
 2 CISSBURY ROAD, FERRING,
 WEST SUSSEX BN12 6QJ

Paul Trussler
 44 Firle Road
 Lancing
 West Sussex
 BN15 0NZ

Amendments.
 Ref A: 11/09/09 to L.A. Authority
 Requirements indicated thus: *