


FG 155/09

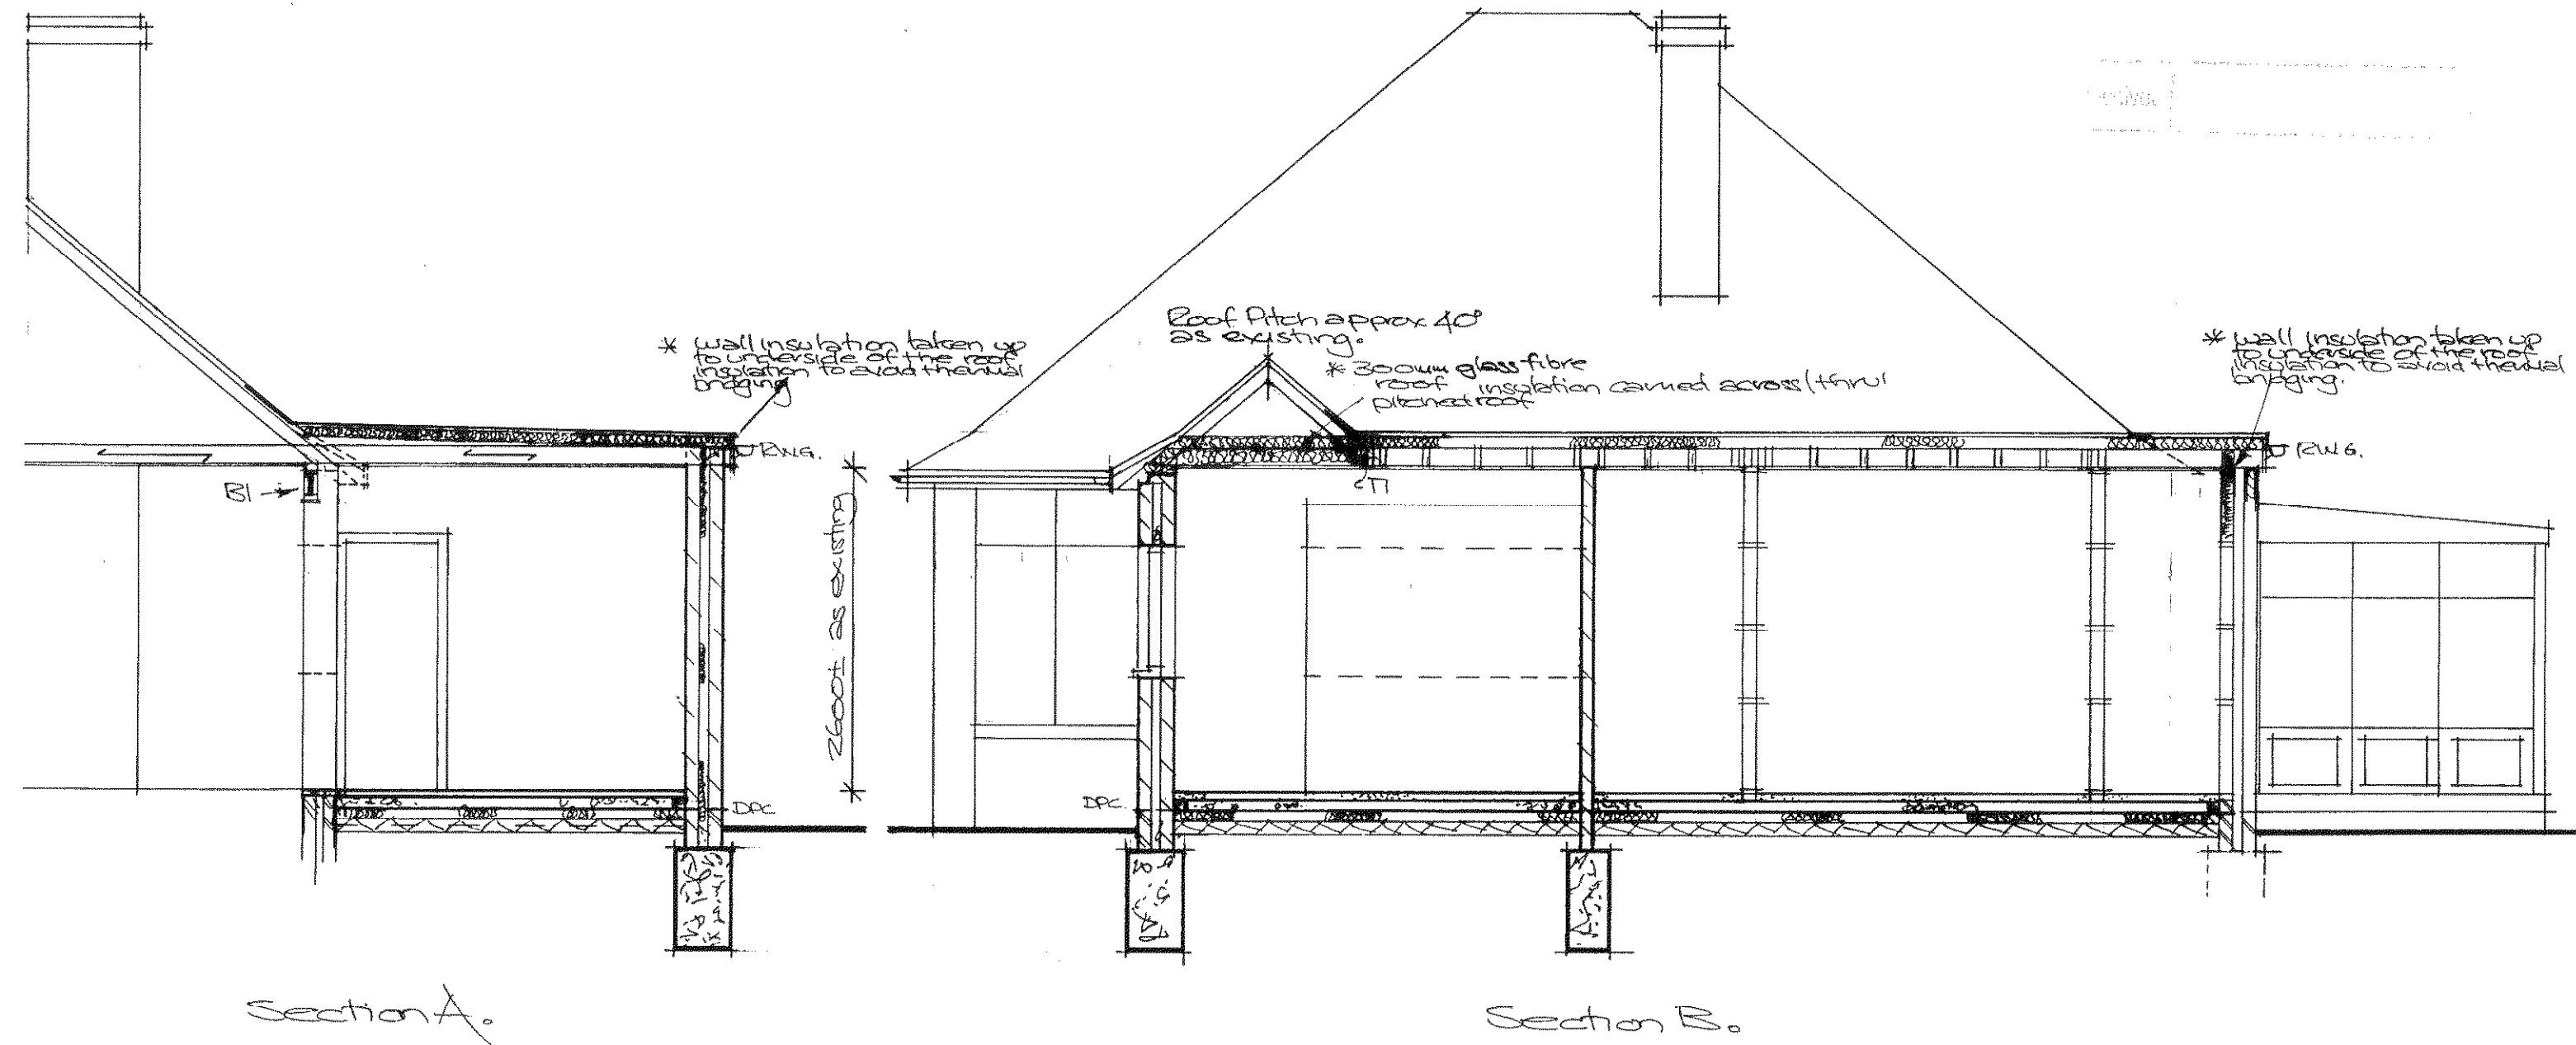

Sections 1/50

Amendments.
Rev A. 11/08/09 To L/Authority
Requirements indicated this:-
Rev B. 05/09 - Roof insulation
to pitched roof amended.

Paul Trussler
44 Firle Road
Lancing
West Sussex
BN15 0NZ

Proposed extension and alterations: For Mr and Mrs Nielsen
2 CISSBURY ROAD, FERRING, WEST SUSSEX BN12 6QJ

Drawing No. 29/373/4 B.