


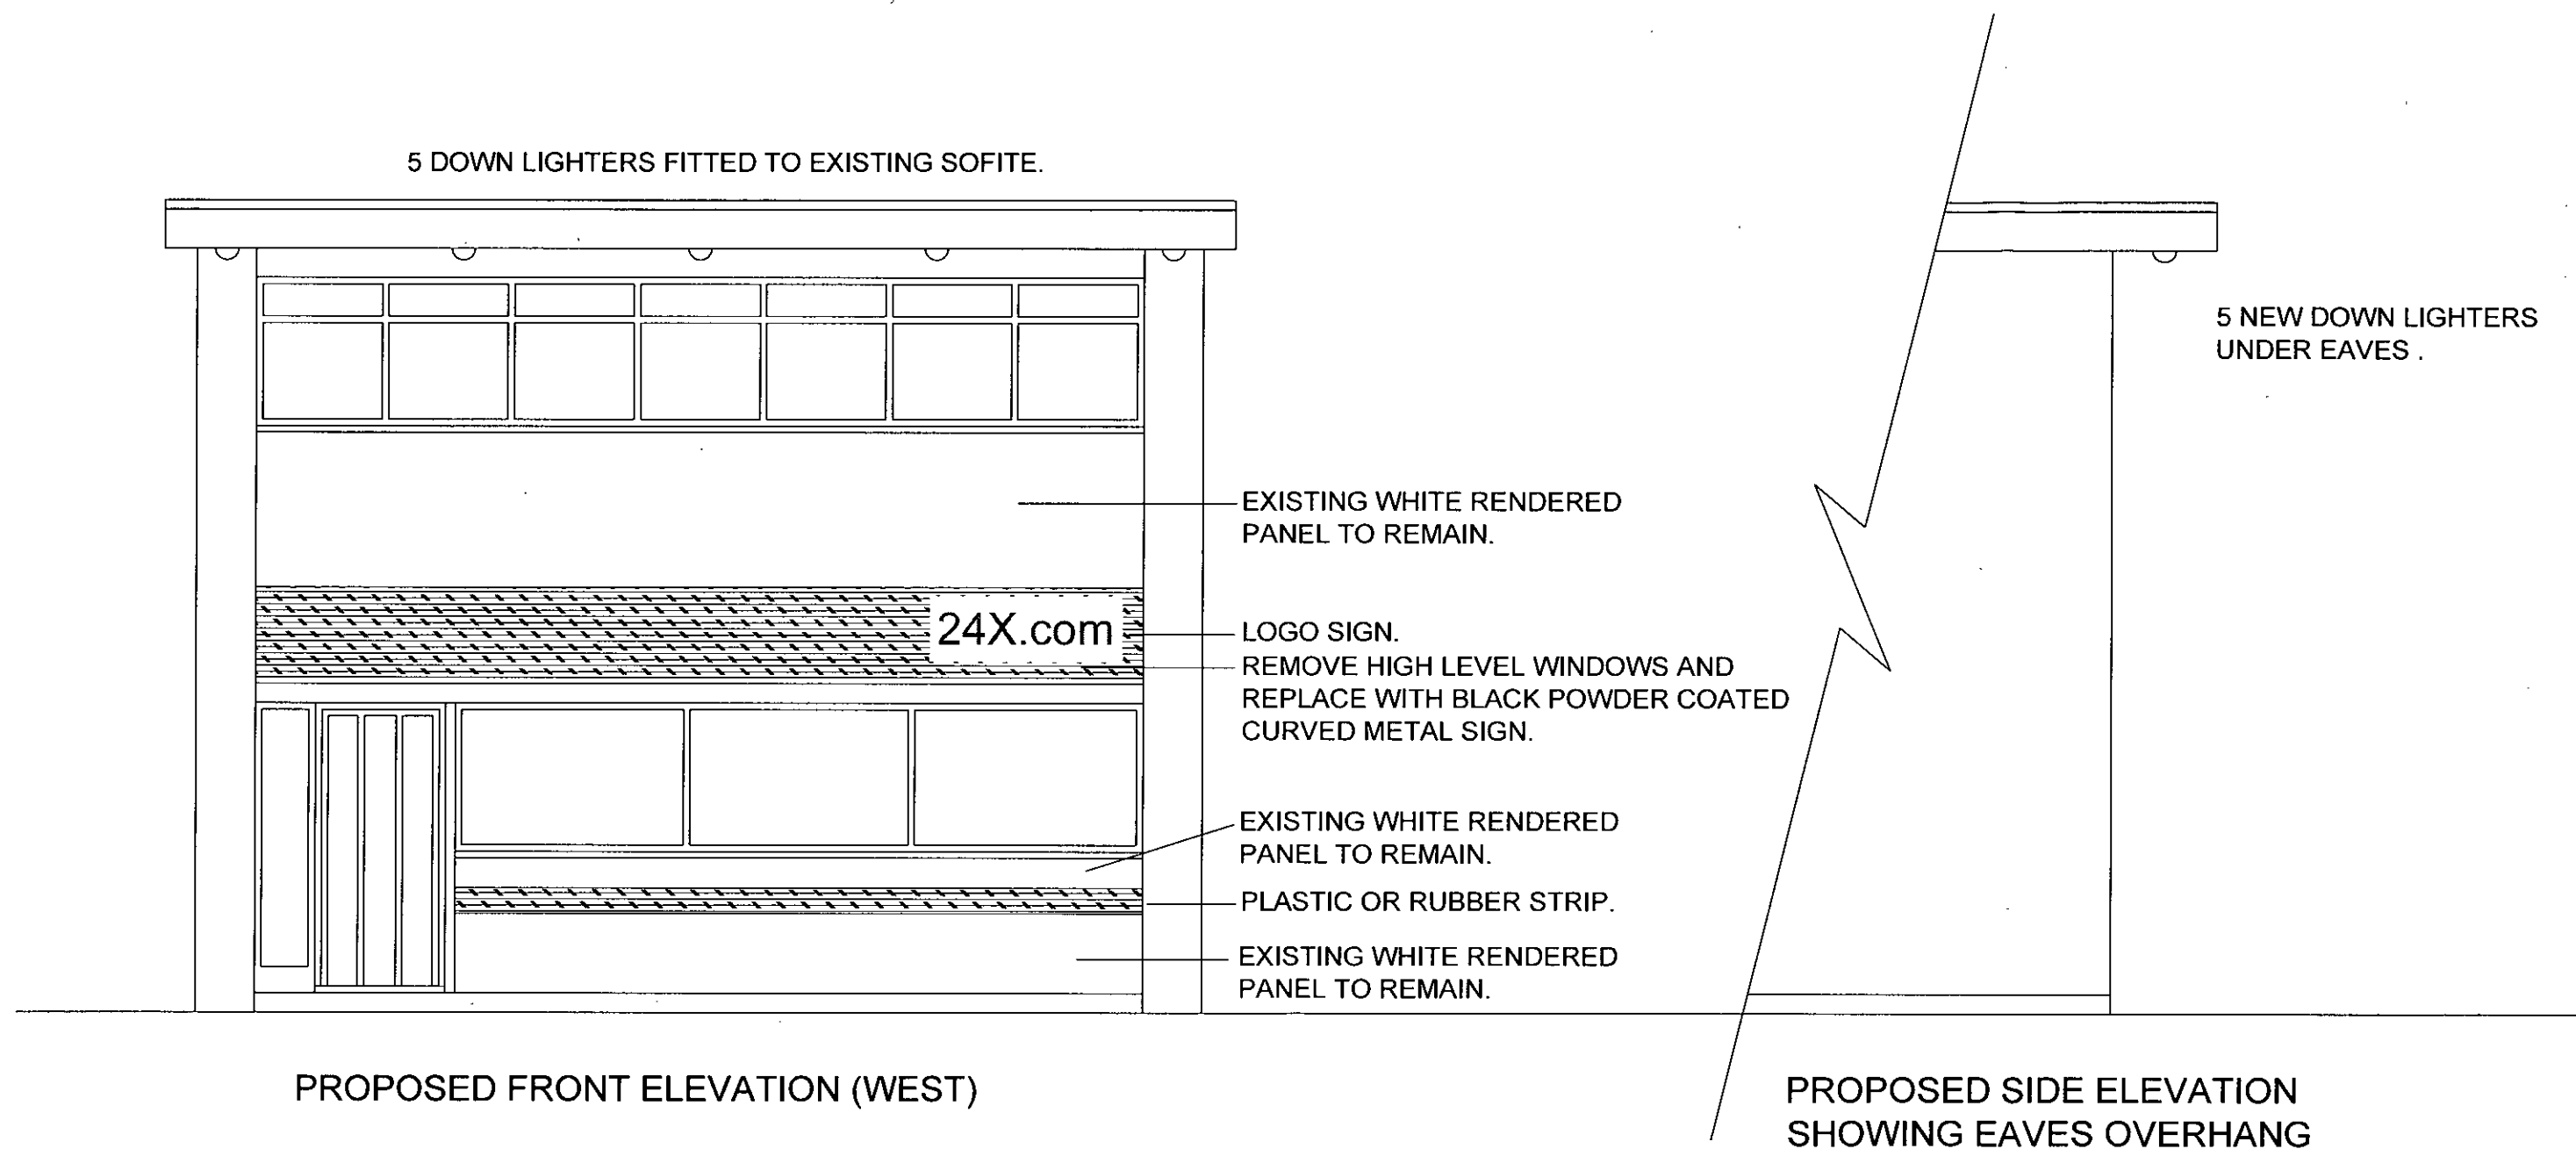

Michael Pearce & Associates Ltd
Chartered Surveyors - Architectural Consultants
3 West Ridings. East Preston. West Sussex. BN16 2TD

Tel 01903 786839
Mob 07812 195560
e-mail:michael@mpa-surveyors.co.uk

ALTERATIONS
28 FERRING STREET, FERRING

DRW NO 6b SCALE 1/50 (A3)
PROPOSED FRONT ELEVATION