
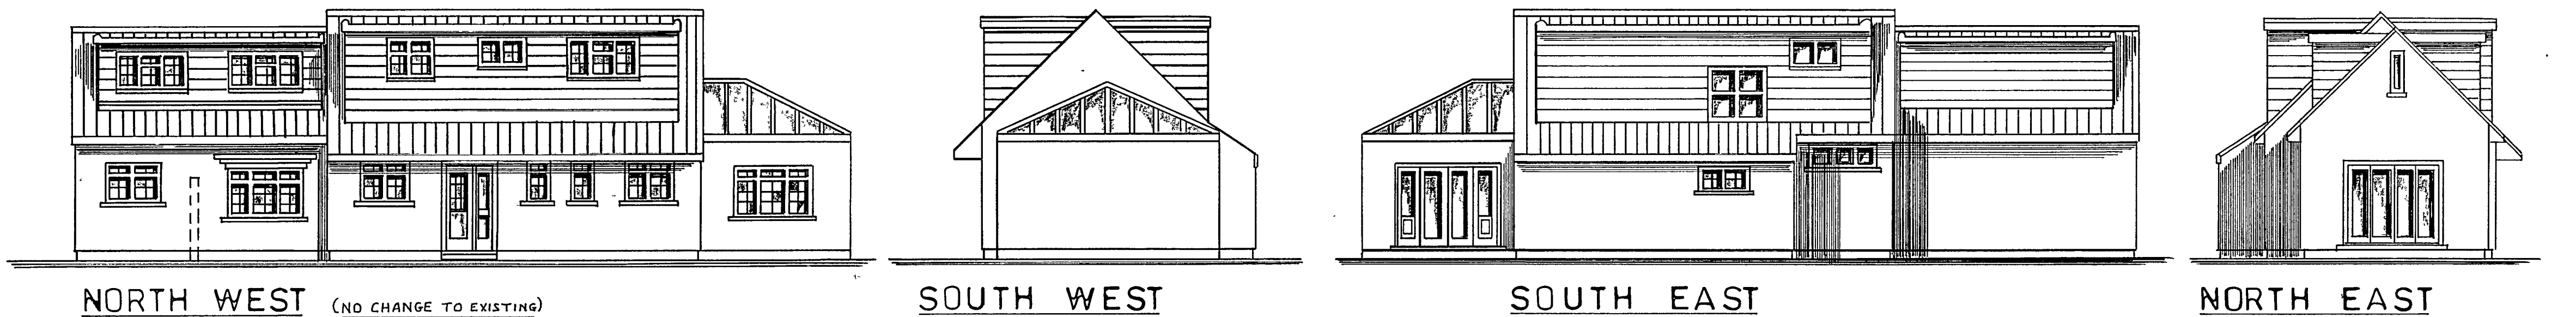


ARUN DISTRICT COUNCIL			
No.	FG	157	06
RECEIVED 14.12.06			

EXISTING ELEVATIONS 1:100

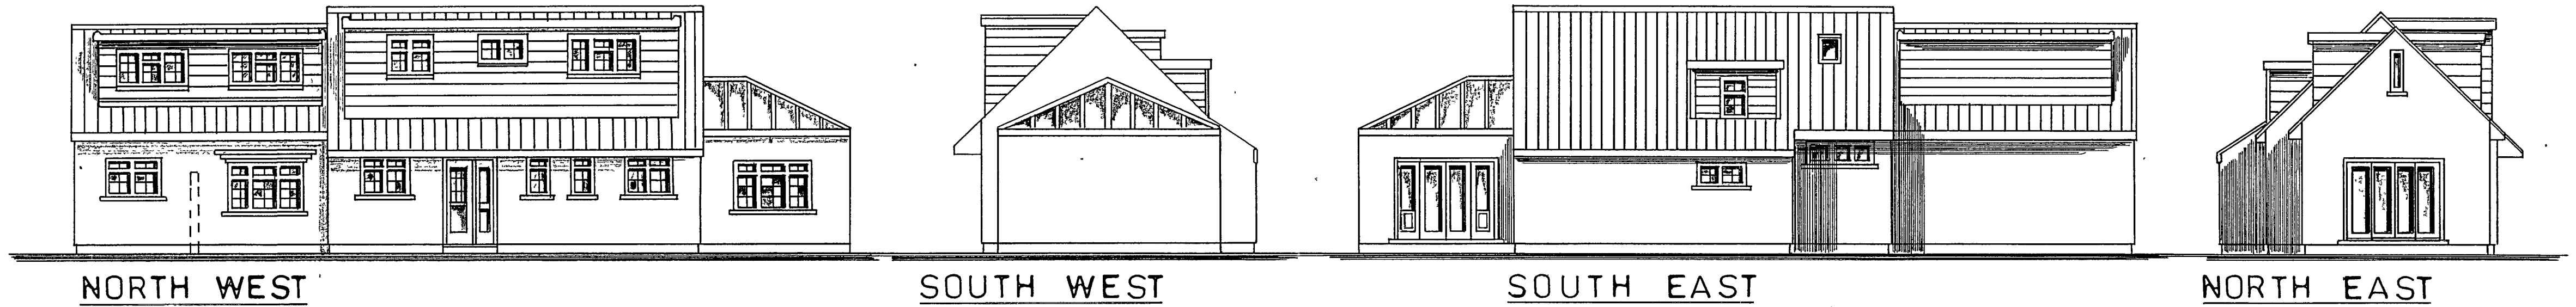

PROPOSED ELEVATIONS 1:100

EXISTING AND PROPOSED ELEVATIONS 1:100

MR. B.T SUTTON
61 LITTLE PADDOCKS
FERRING
W.SUSSEX

TEL: 01903 504970

PROJECT: REAR DORMER (SOUTH EAST ELEVATION)

DATE: DECEMBER 2006

REF NO BS/03/06