

No dimensions to be scaled from drawing except for planning purposes.
The contractor should check all dimensions on site.
It is the contractors responsibility to ensure compliance with Building Regulations.
C.D.M. Regs. 2007. The Client is advised of his responsibilities to appoint a Planning Supervisor under these Regs.
All works to comply with the C.D.M. Regs. 2007
The Party Wall Act. 1996 The property owner is advised of the requirements of the Act, & the requirement to serve a Party Wall Notice on any adjoining owners as required under the act.



REVISIONS:
A. 13.11.12 Amended in accordance with planners comments dated 08.11.12



EXISTING SITE CROSS SECTION
Scale 1:100



PROPOSED SITE CROSS SECTION
Scale 1:100

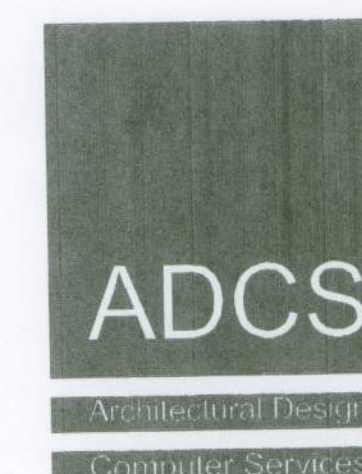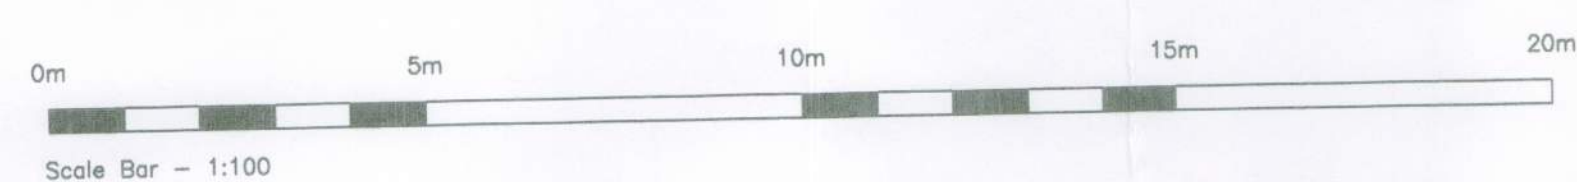

30 Foxley Lane
Worthing
West Sussex
BN13 3AD
Tel: 01903 260701
E-mail:
adcs@sky.com

Client		
MR J. & MRS DONNELLY		
Project		
PROPOSED TWO STOREY REAR EXTENSION 2 LANGBURY LANE FERRING WEST SUSSEX BN12 6PU		
Drawing		
EXISTING AND PROPOSED SITE CROSS SECTIONS		
Scale	Date	Drawn
1:100 @ A1	02.08.12	TP
Drawing No.	Revision	
1257/P02	A	