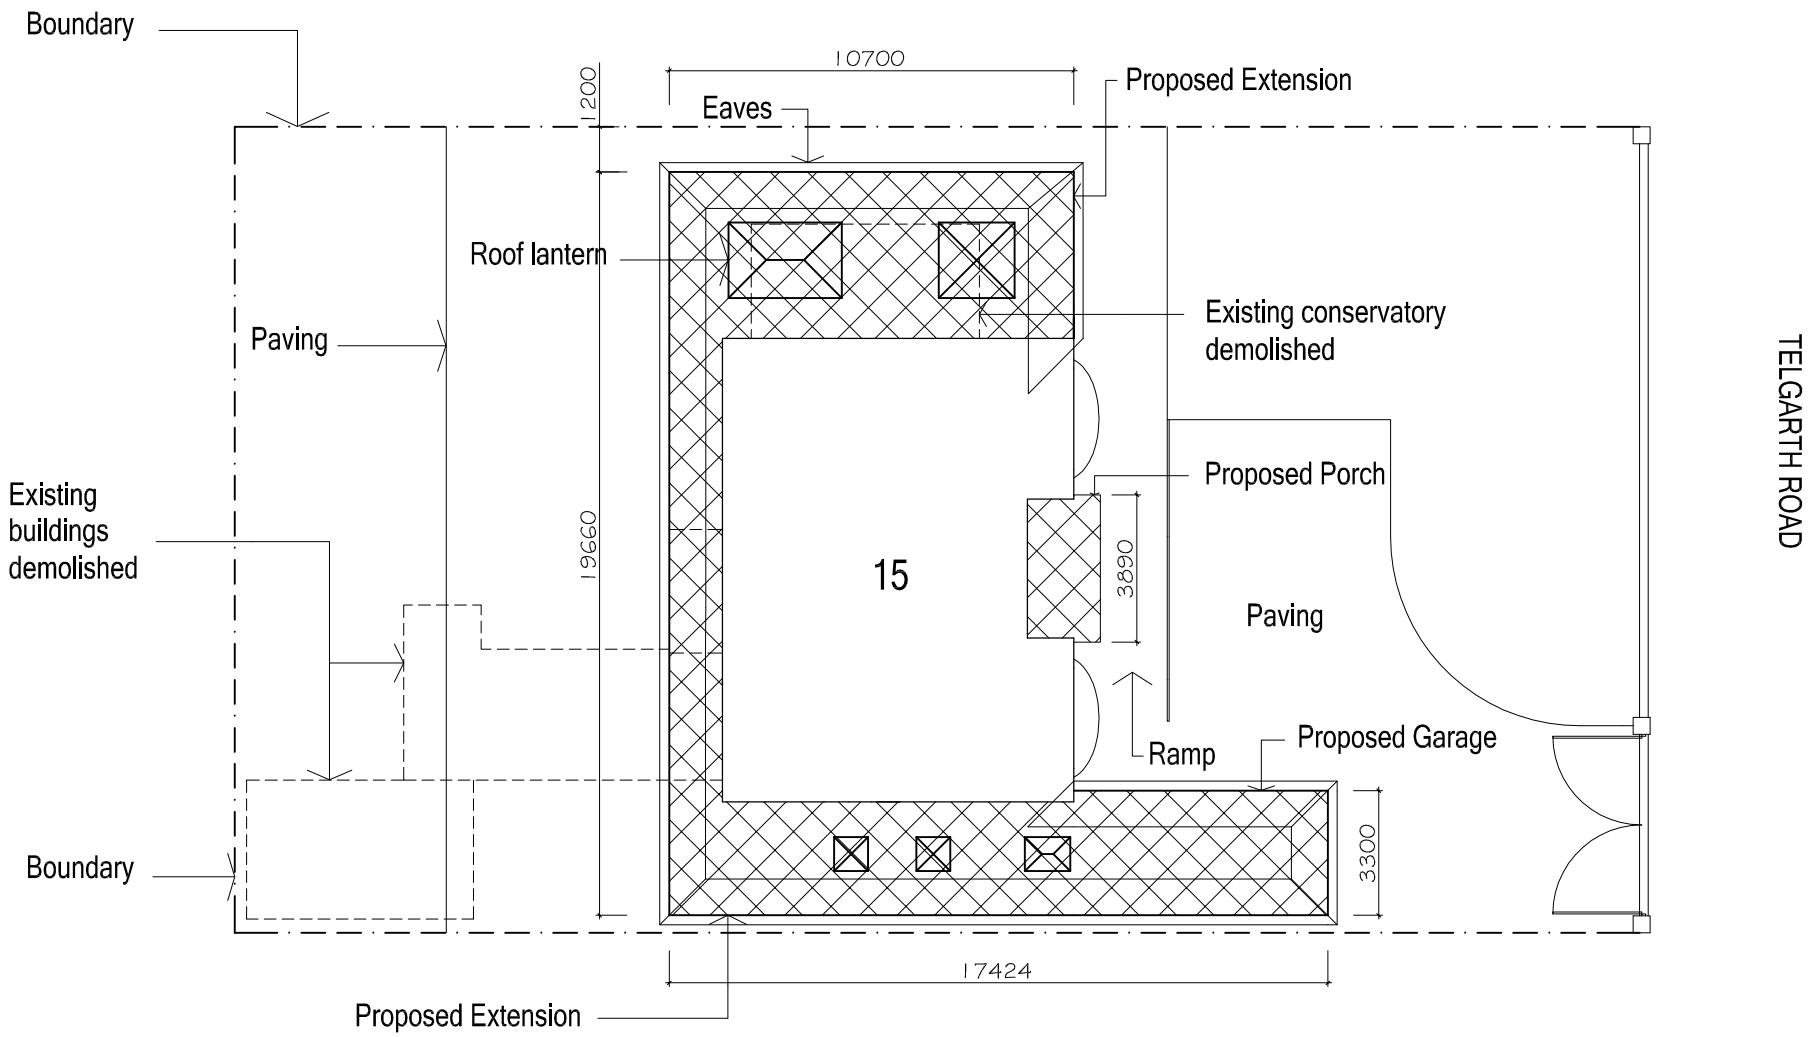


BLOCK PLAN 1:200

ARW Design

DRAWING NO: 1055/3

REVISION: A

DRAWING TITLE:
PROPOSED BLOCK PLAN

SCALE:
As noted @paper size A3

CLIENT:
J & S JEANNOT

DATE:
JUNE 2014

PROJECT:
SINGLE STOREY SIDE & REAR EXTENSIONS WITH ATTACHED GARAGE

DRAWN:
ARW

LOCATION:
15, TELGARTH ROAD, FERRING, WEST SUSSEX

ARW Design 89, SOUTH STREET, TARRING, WORTHING, WEST SUSSEX, BN14 7ND. T: +44(0)1903234197 M: +44(0)7771851222 E: Arweeden1@aol.com

THIS DRAWING REMAINS THE COPYRIGHT OF ARW Design & SHALL NOT BE COPIED IN ANY FORMAT WITHOUT SPECIFIC APPROVAL IN WRITING

ARUN DISTRICT COUNCIL FG/157/14/HH