



EXISTING SOUTH ELEVATION 1:100

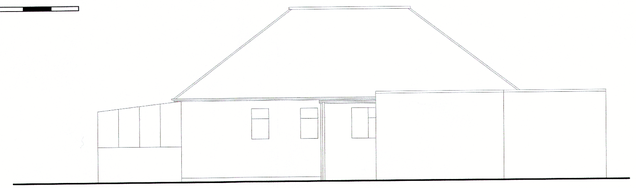

Scale Bar 1:100



EXISTING NORTH ELEVATION 1:100

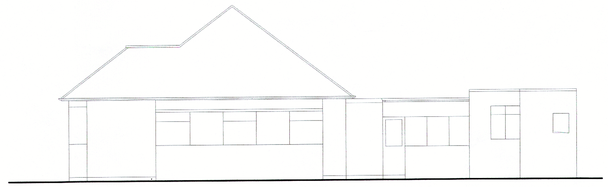

EXISTING EAST ELEVATION 1:100



EXISTING WEST ELEVATION 1:100



EXISTING GROUND FLOOR PLAN 1:50

Scale Bar 1:50

ARUN DISTRICT COUNCIL FG/157/14/HH

GENERAL

This drawing to be read in conjunction with Construction Notes ref:- CN **** & structural engineers design details.
Contractor to verify all dimensions and angles etc on site prior to work commencing.
Staircase dimensions where applicable to be checked on site prior to manufacture.
All parts of structure that are inaccessible including underground and lintols have not been inspected and may need to be exposed where required by structural engineer or building control for suitability where taking additional loads.
All services including electrical,plumbing & heating etc to clients instructions.

The client is reminded of his obligations under the Construction Design & Management Regulations 2007 particularly the to appoint a Health & Safety CDM Co-ordinator where required to do so under the regulations.

The property owner is reminded of the requirement to serve a Party Structure Notice on any adjoining property owner should they need to do so under the requirements of the Party Wall etc Act 1996

ARW Design

DRAWING NO: 1055/2

REVISION: O

DRAWING TITLE: EXISTING FLOOR PLAN & ELEVATIONS

SCALE: AS NOTED @ paper size A1

CLIENT: J & S JEANNOT

DATE: JUNE 2014

PROJECT: SINGLE STOREY REAR & SIDE EXTENSIONS & GARAGE TO SIDE ELEVATION

DRAWN: ARW

LOCATION: 15, TELGARTH ROAD, FERRING, WEST SUSSEX

ARW Design 89, SOUTH STREET, TARRING, WORTHING, WEST SUSSEX, BN14 7ND. T: +44(0)1903234197 M: +44(0)7771851222 E: Arweeden1@aol.com

THIS DRAWING REMAINS THE COPYRIGHT OF ARW Design & SHALL NOT BE COPIED IN ANY FORMAT WITHOUT SPECIFIC APPROVAL IN WRITING