




PROPOSED ELEVATIONS 1:100 @ A3 / 1:50 @ A1

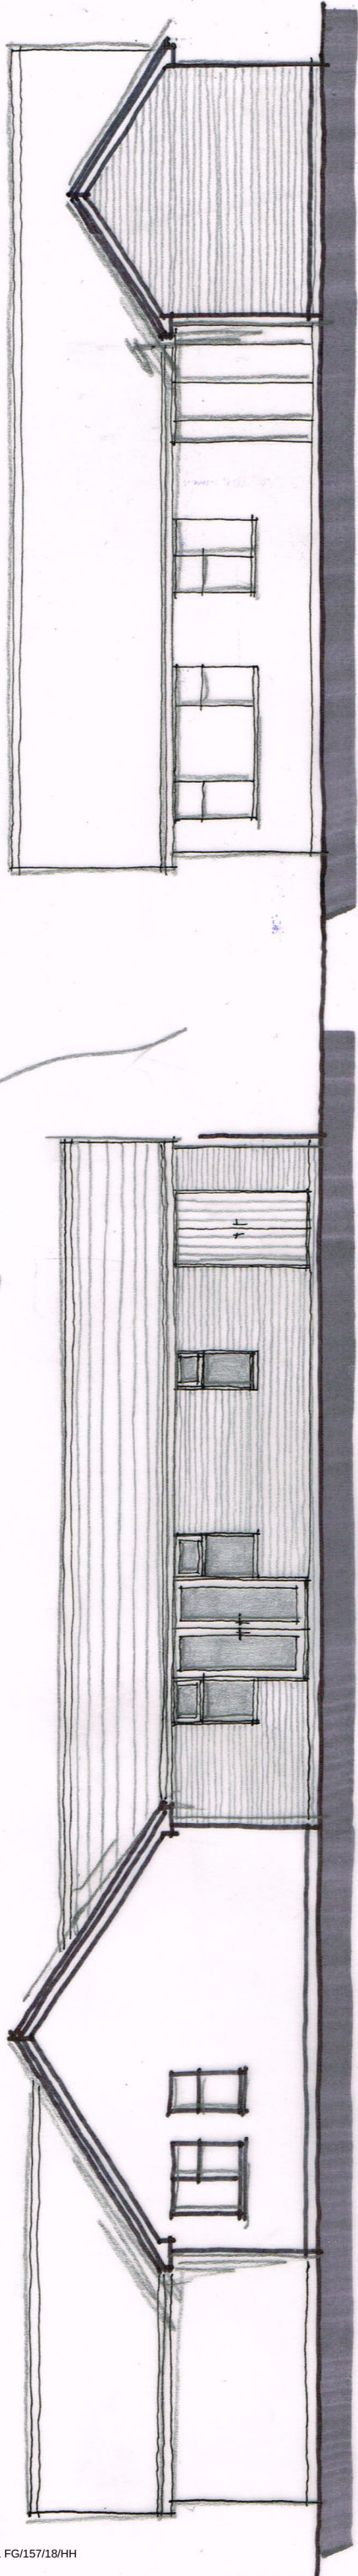


SIDE (W)

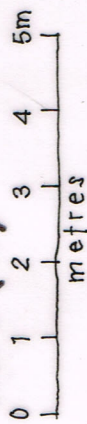

REAR

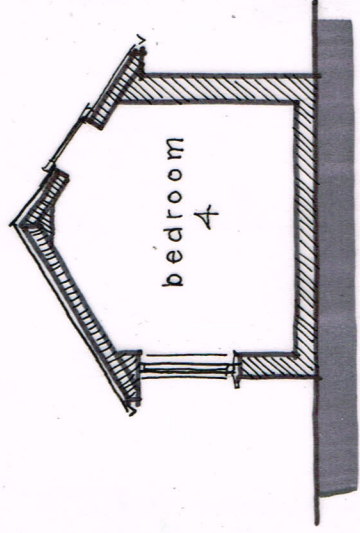

SECTION

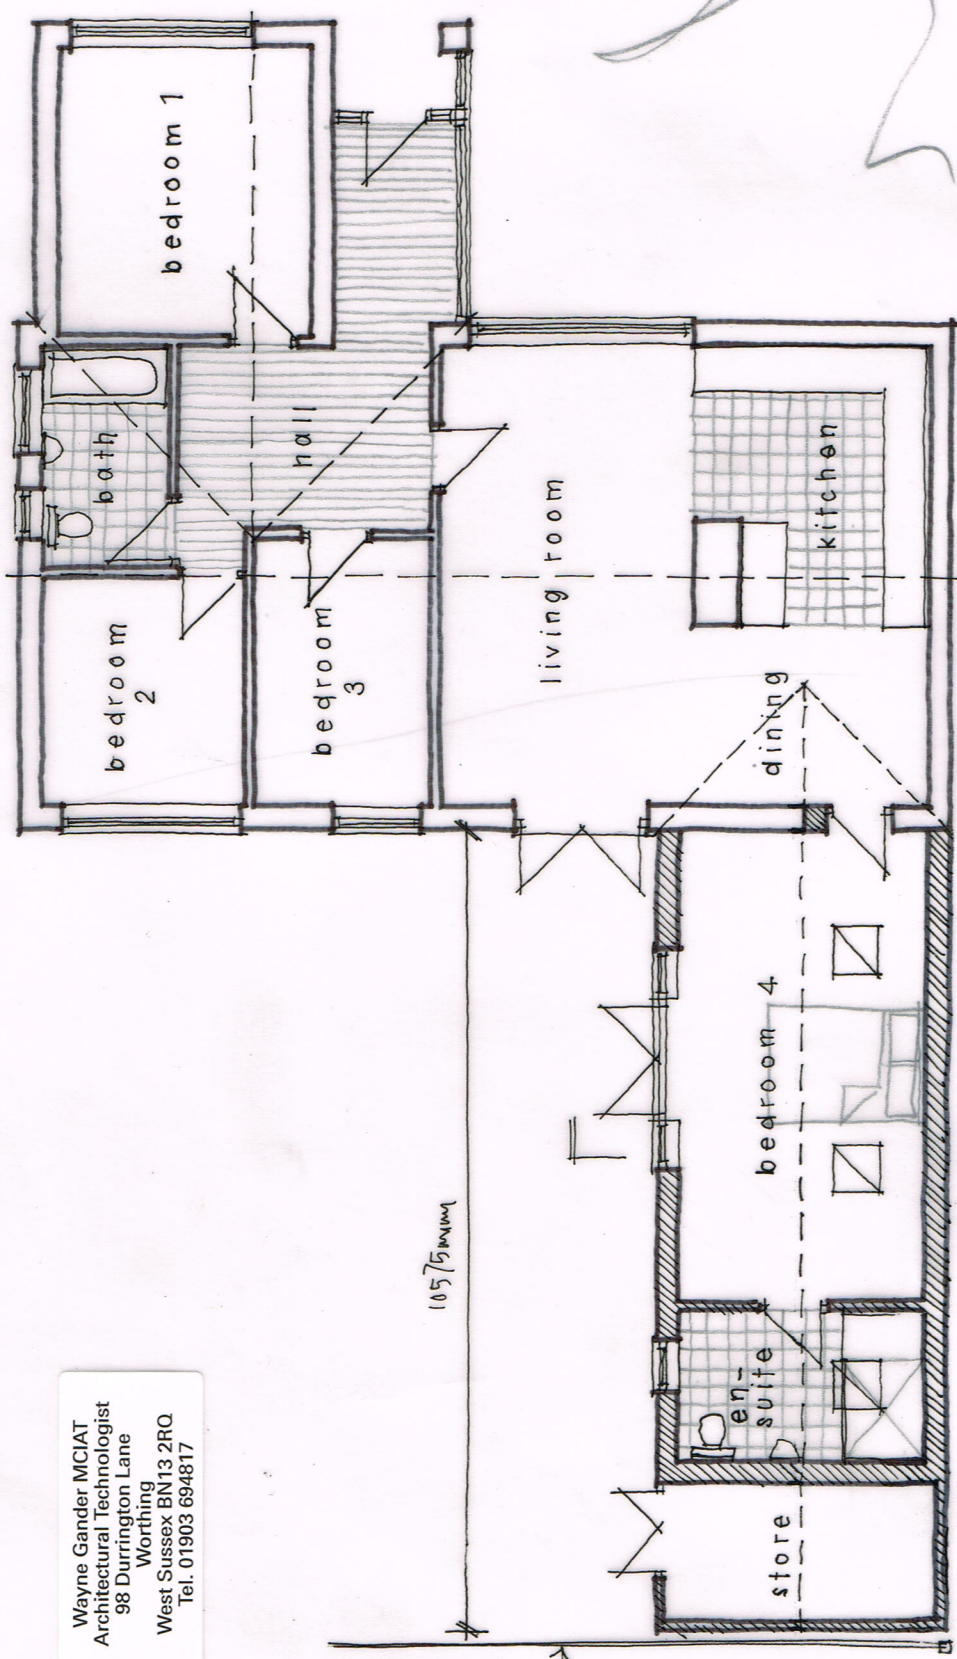


Wayne Gander MCIAT
Architectural Technologist
98 Durrington Lane
Worthing
West Sussex BN13 2RQ
Tel. 01903 694817

132 LITTLEHAMPTON ROAD, FERRING
Proposals 02 A

Revisions A - design updates 30/7/18

GROUND FLOOR PLAN 1:100

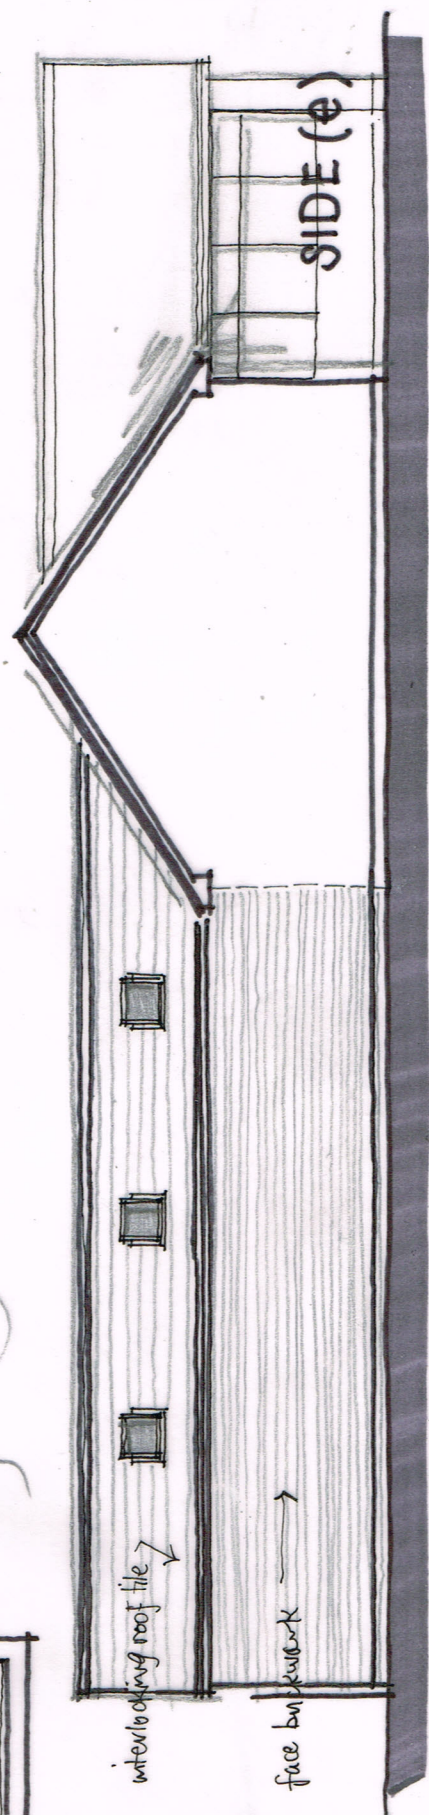

SIDE (e)