


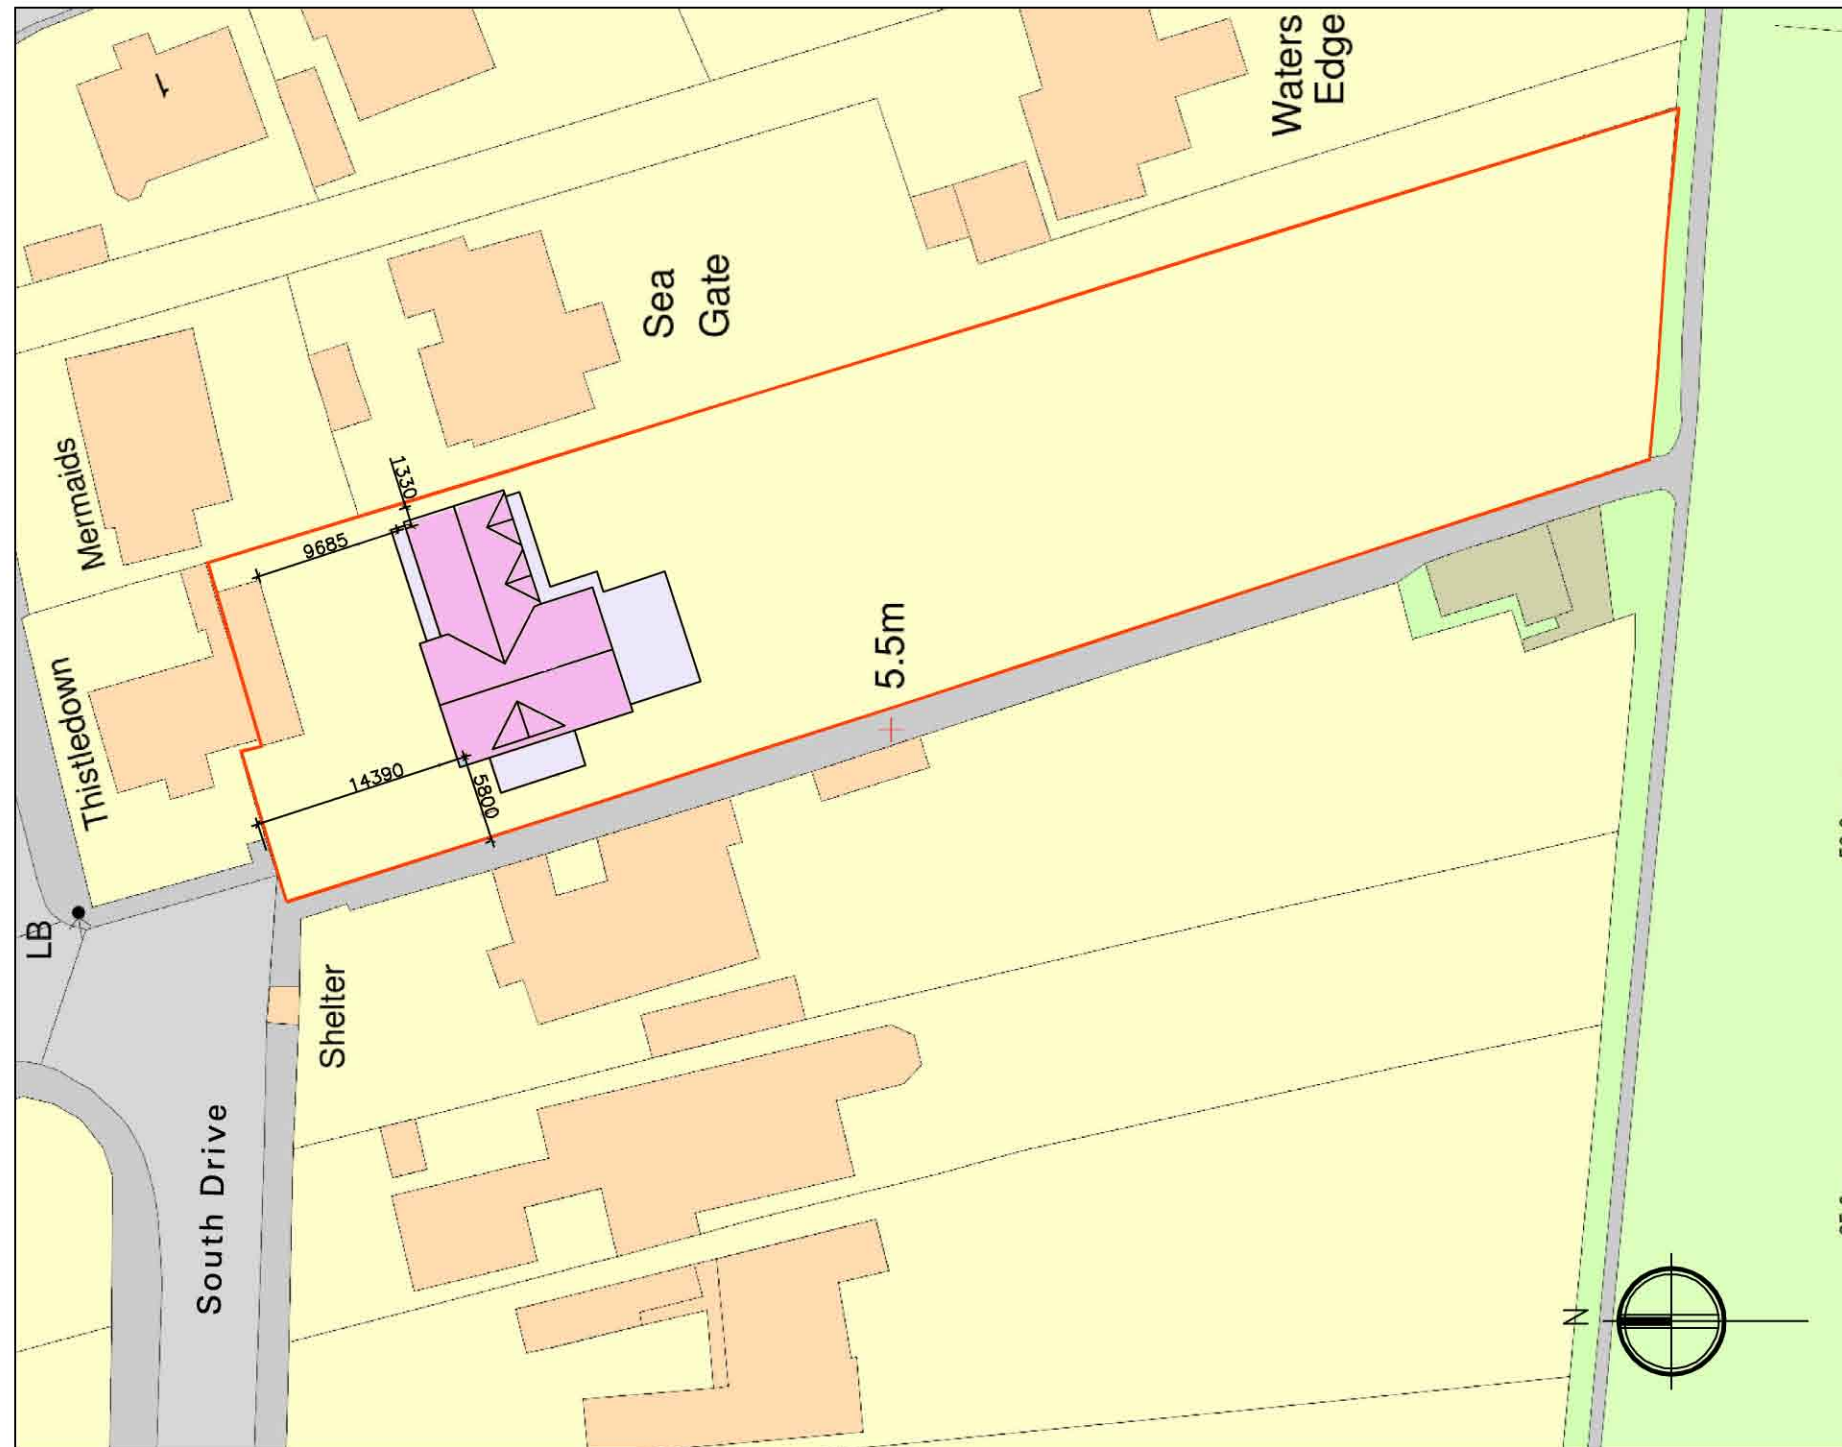

1:500 Block plan as proposed

Scale Bar 1:500



PLANNING
1 South Drive, Ferring
Block Plan as Proposed
21003
Scale - as shown

SK20 Rev. -

saville jones architects

t +44 (0)1903 211 363
f +44 (0)1903 211 114