




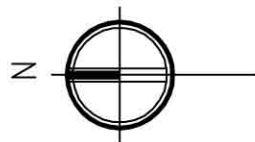

1:1250 Location plan as existing

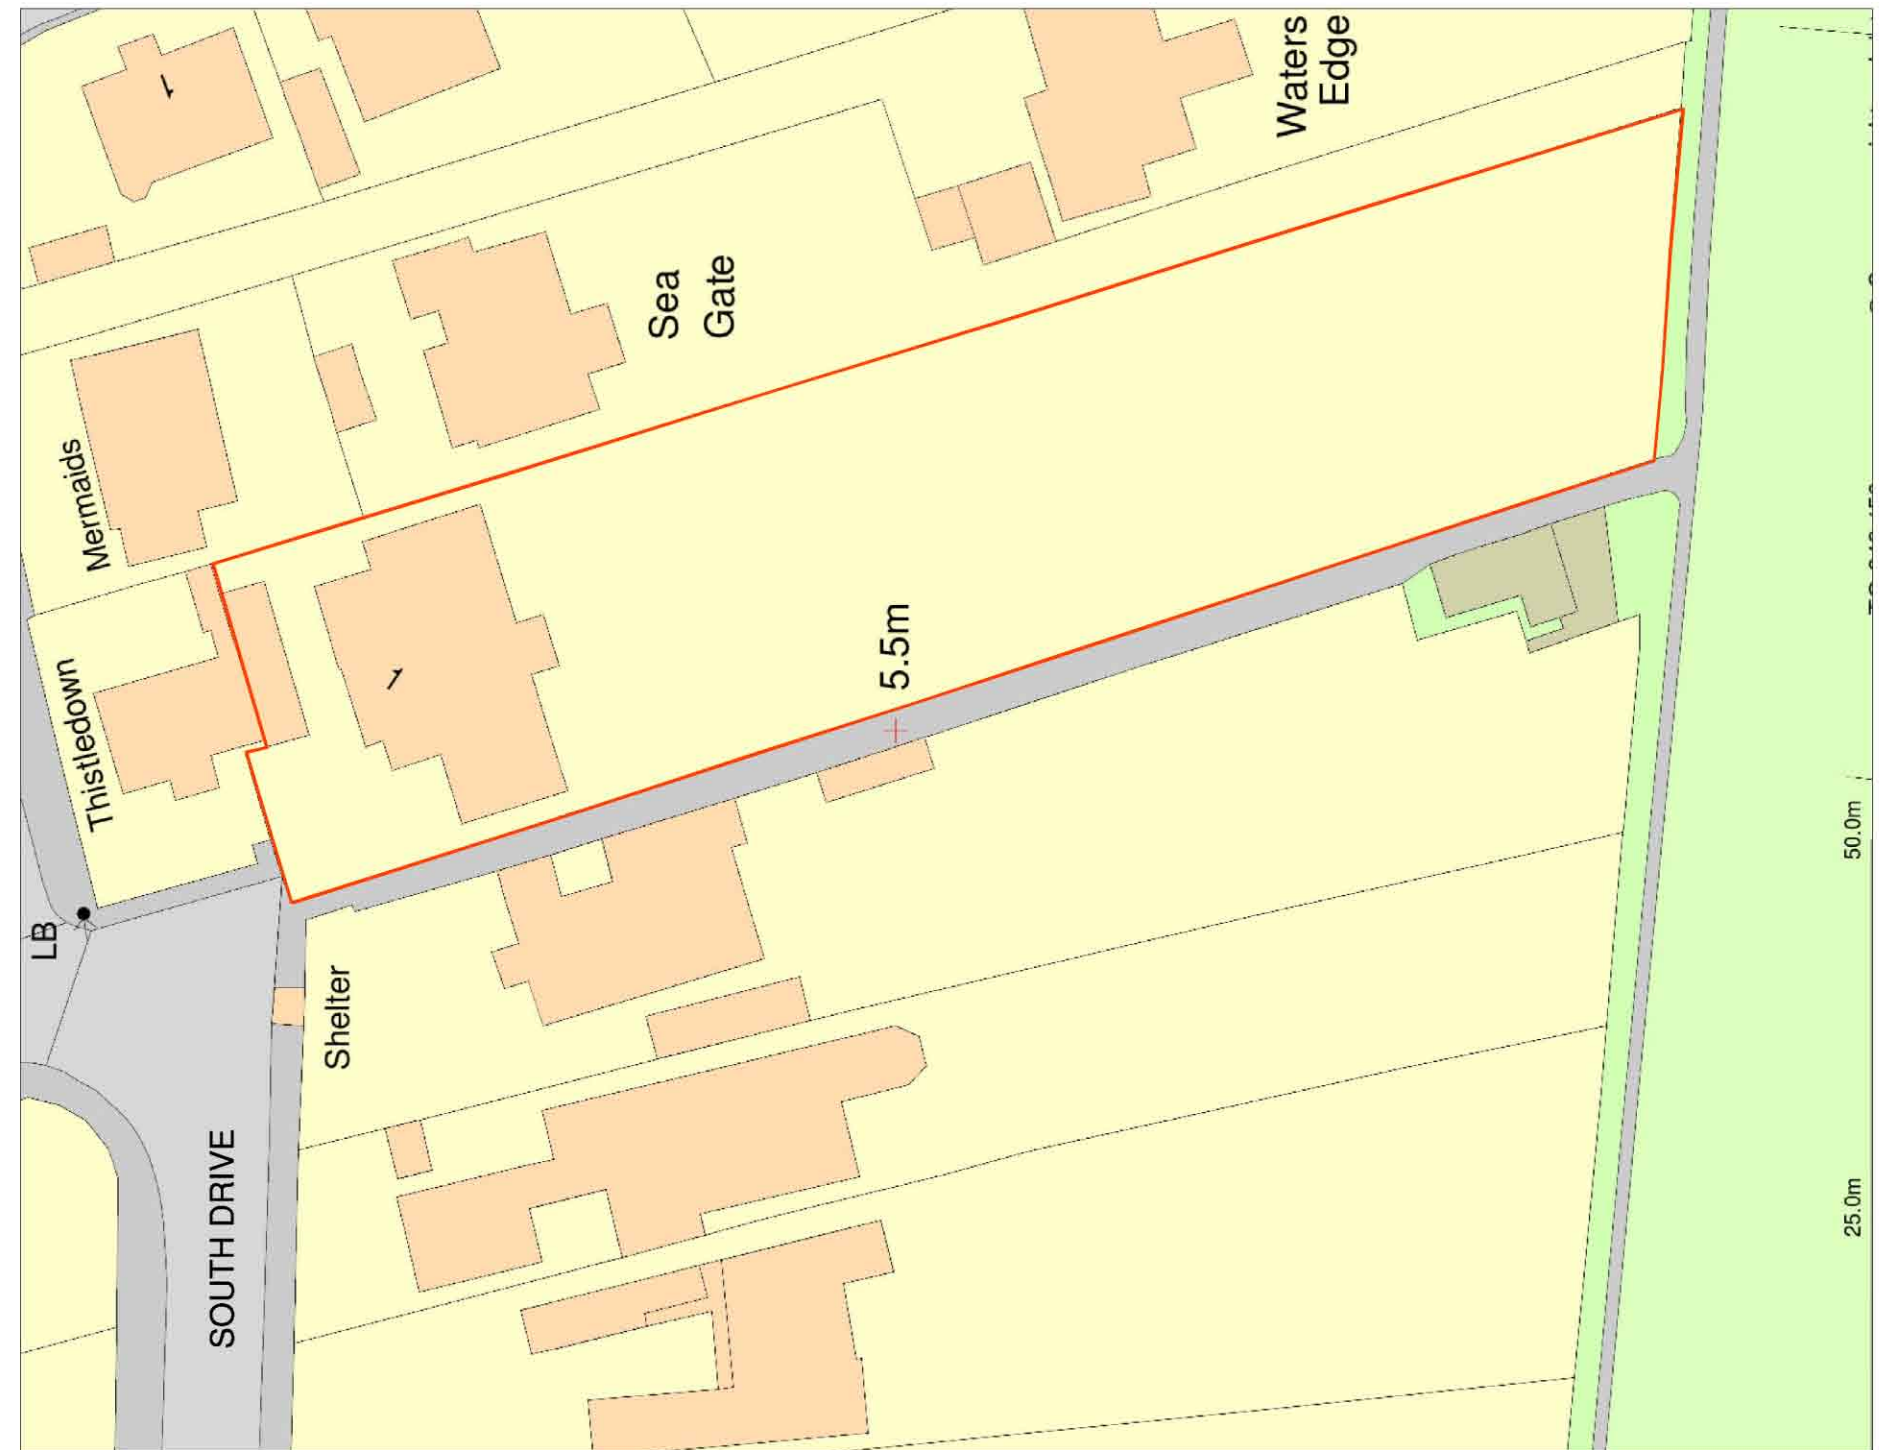


Scale Bar 1:500

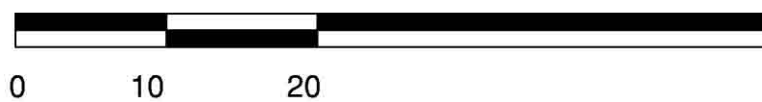

1:500 Block plan as existing

Scale Bar 1:1250

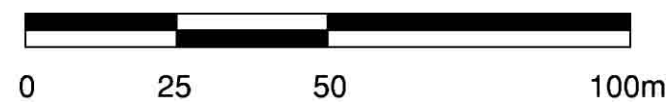

PLANNING
1 South Drive, Ferring
Location and Block Plan as Existing
21003
Scale - as shown SK18 Rev. -

saville jones architects

t +44 (0)1903 211 363
f +44 (0)1903 211 114