


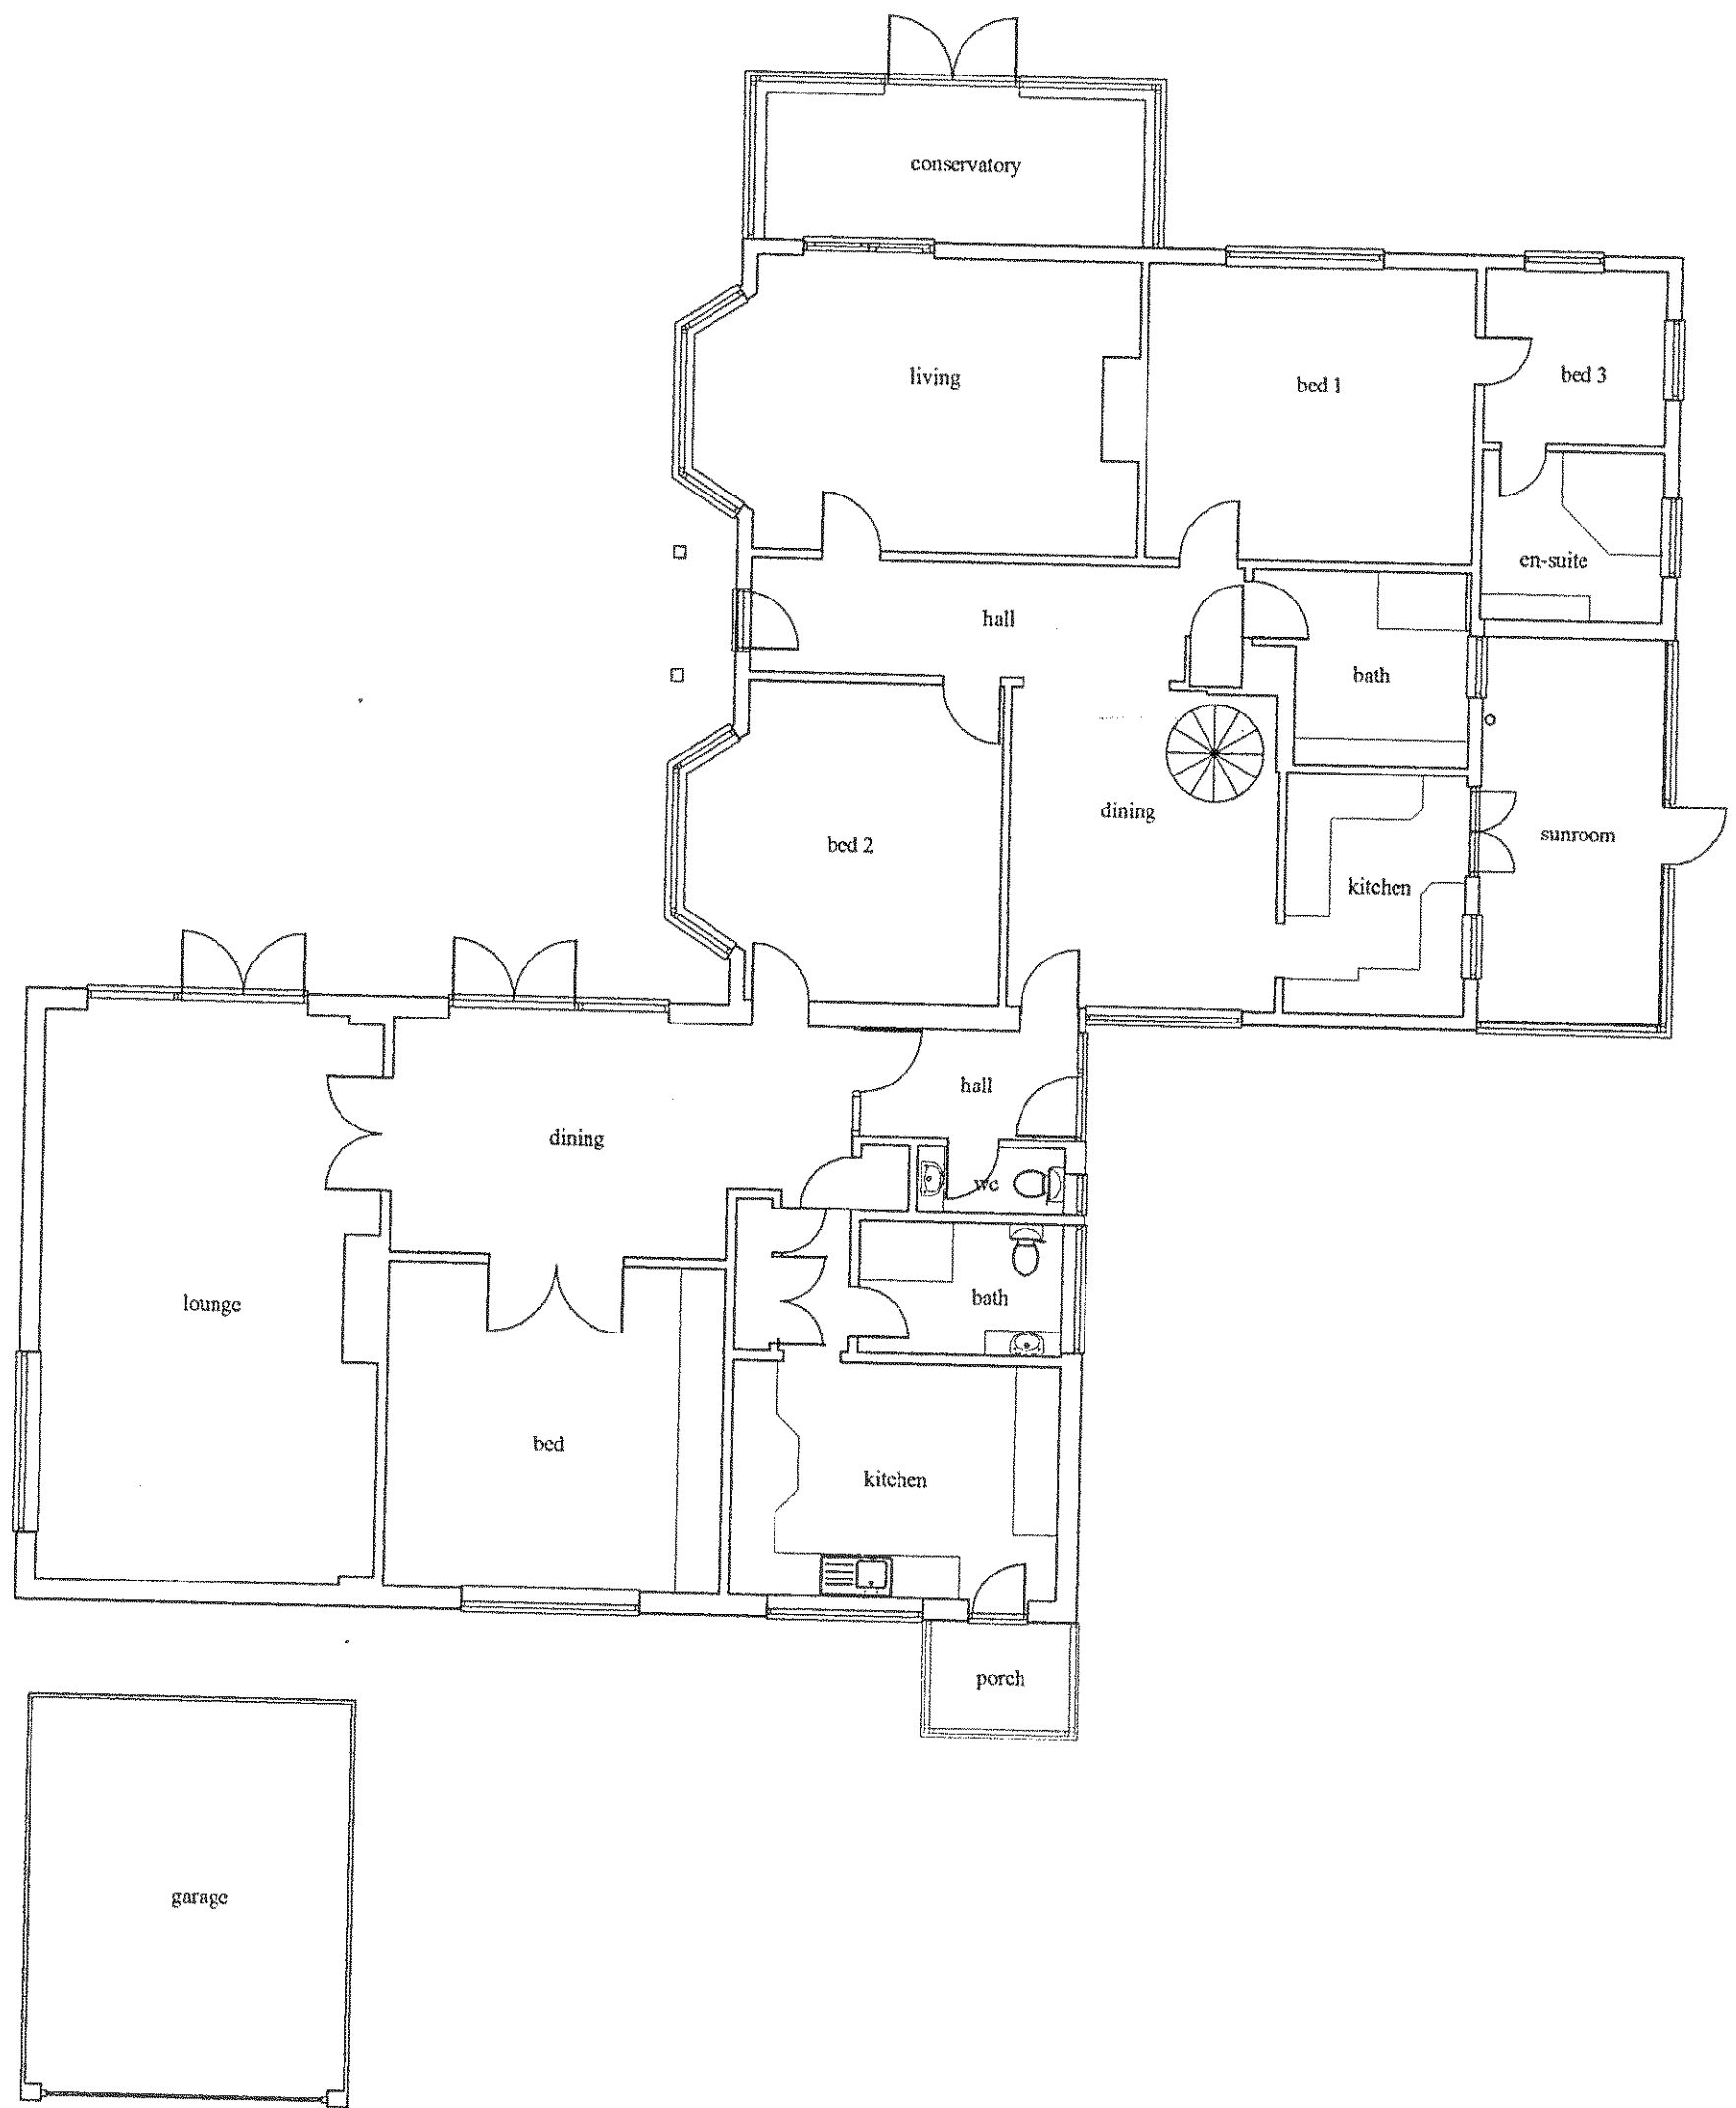

FG 159 09

Client:
Mr & Mrs Smith
Meadow Cottage
34 Sea Lane, Ferring
 Proposed work:
New 1st floor
extension

Org. title:
Existing ground floor
plan
 Org. no:
SMITH 01
 Scale:
1:100
 Rev:
 Drawn:
14.08.09

Marlborough Designs (Sx) Ltd
 11 Marlborough Road
 Goring-by-Sea
 Worthing
 West Sussex
 BN12 4EY
 Tel: 01903 242302
 Mob: 07808 763436
 Email: mdsd@ntlworld.com