


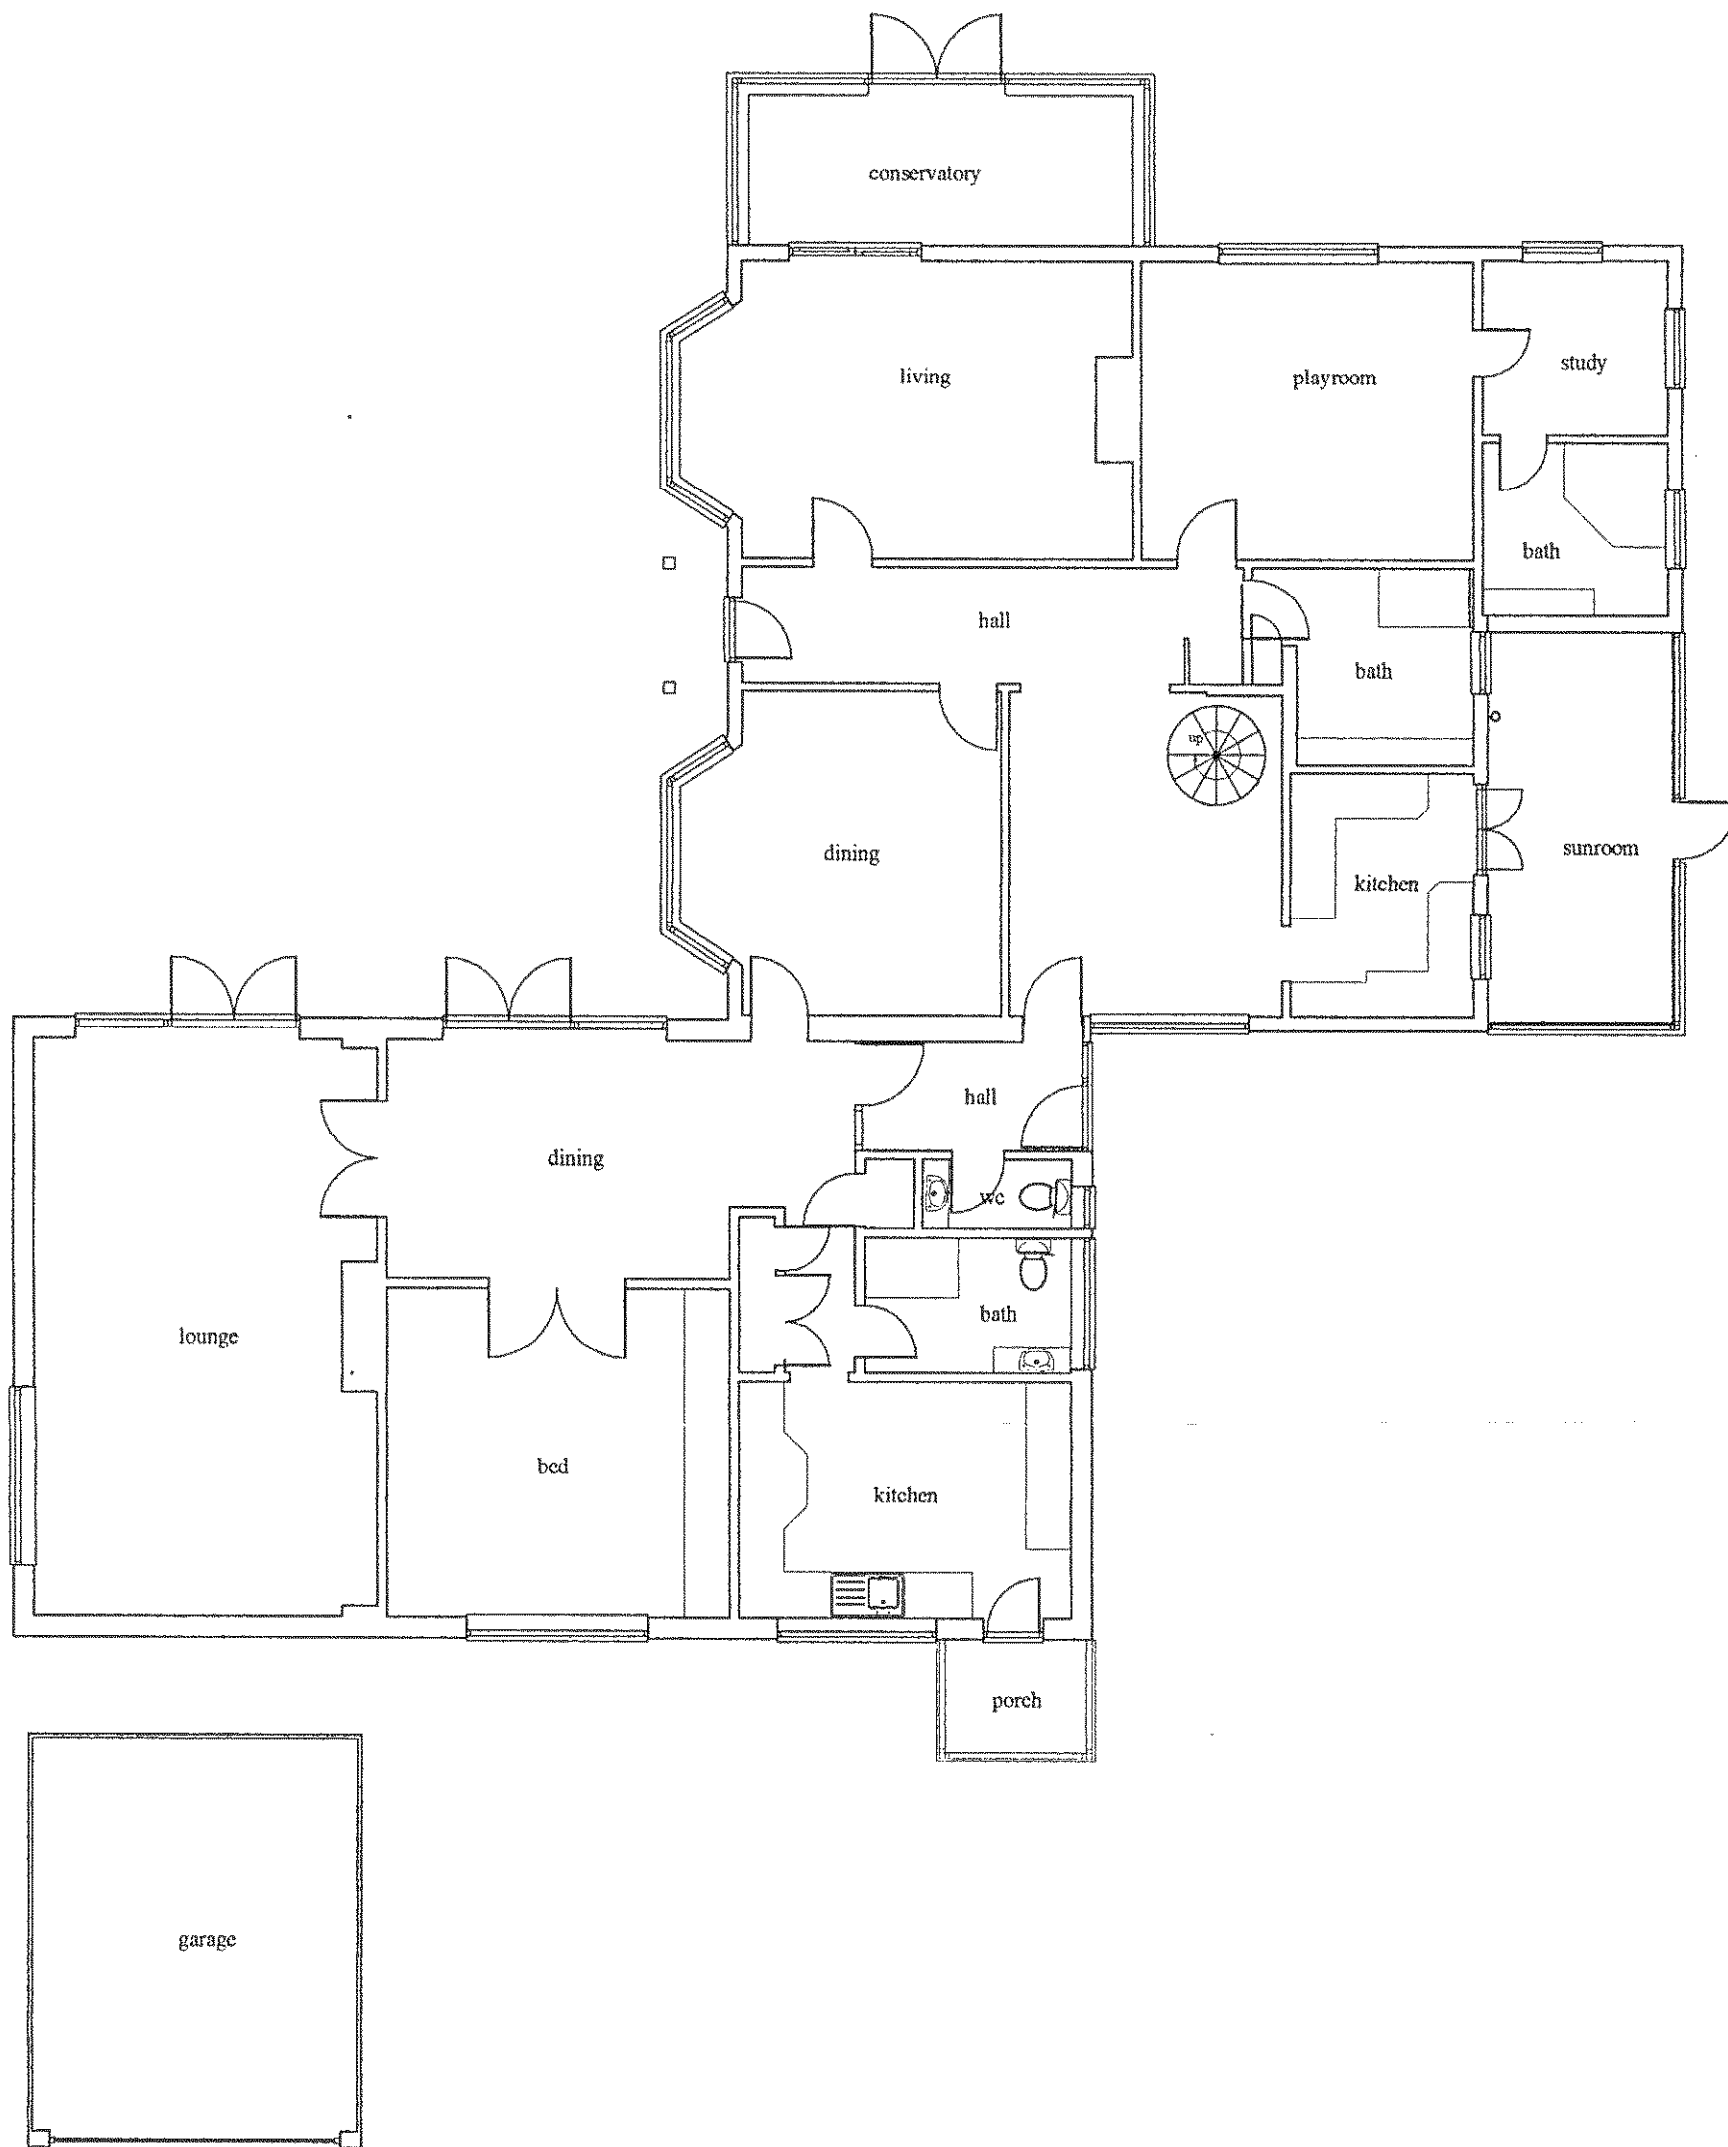

FG 159 09

Client:
Mr & Mrs Smith
Meadow Cottage
34 Sea Lane, Ferring
 Proposed work:
New 1st floor
extension

Drg. title:
Proposed ground floor
plan
 Drg. no: **SMITH 04**
 Scale: **1:100**
 Rev: **16.08.09**

Marlborough Designs (Sx) Ltd
11 Marlborough Road
Goring-by-Sea
Worthing
West Sussex
BN12 4EY
 Tel: 01903 242302
 Mob: 07808 763436
 Email: mdsd@ntlworld.com