


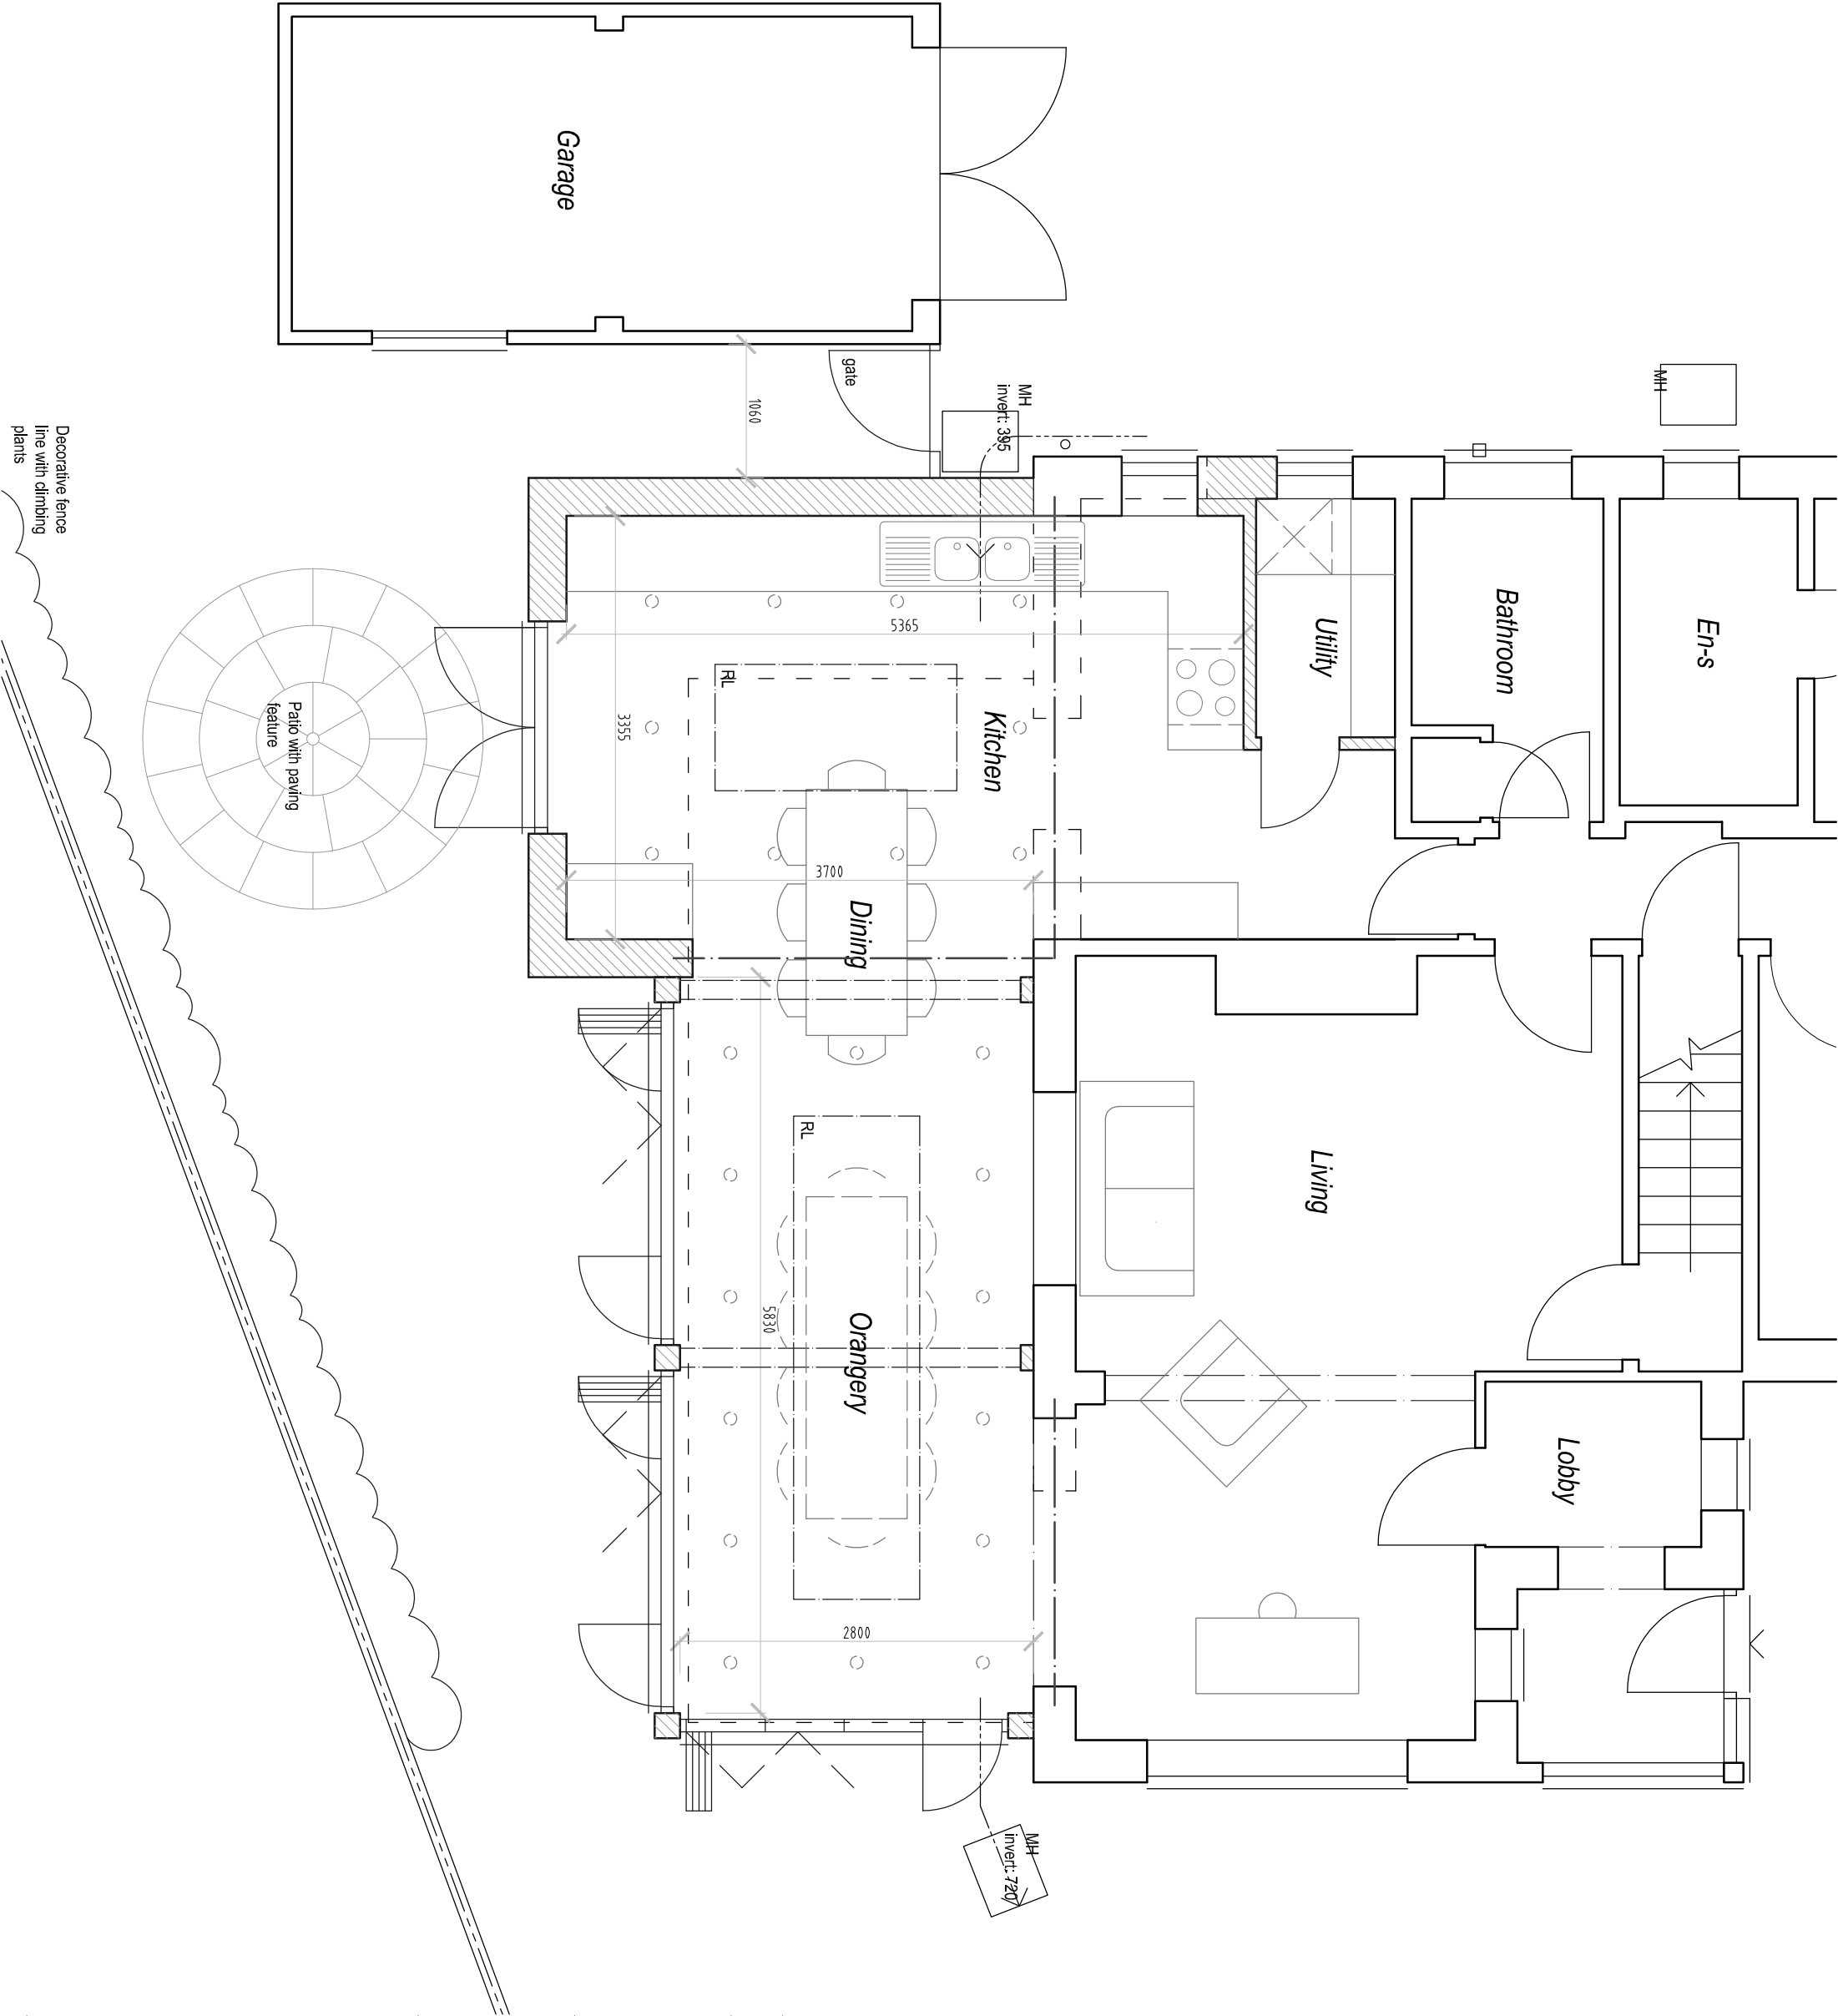

Rev	Description	Date			
Job Reference Orangery Magalia, Tamarisk Road Ferring, BN12 5ER Client Mr Smith					
Drawing Title Proposed Plans		Drawing No ADC 1375/03 Rev			
Date 10.08.21	Scale 1:50	Dwg Size A3	Plot Style ADC greyscale	Drawn AD	Checked
All dimensions to be checked on site and do not scale from this drawing. This drawing should be approved by Local Authority Building Control or other appropriate checking authority prior to commencement of work. This drawing should not be reproduced without the prior consent of the author. ADC Alistair Dodd Consulting Architectural Services 72a Beaconsfield Road . Brighton . East Sussex . BN1 6DD Tel: 01273 669466 Email: info@adcbrighton.co.uk www.adcbrighton.com					

ARUN DISTRICT COUNCIL FG/159/21/H/H