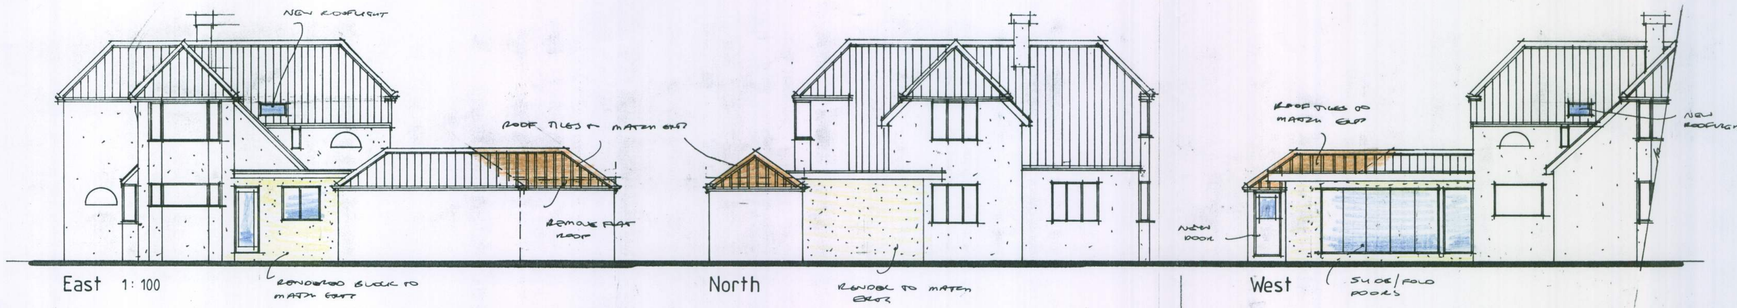

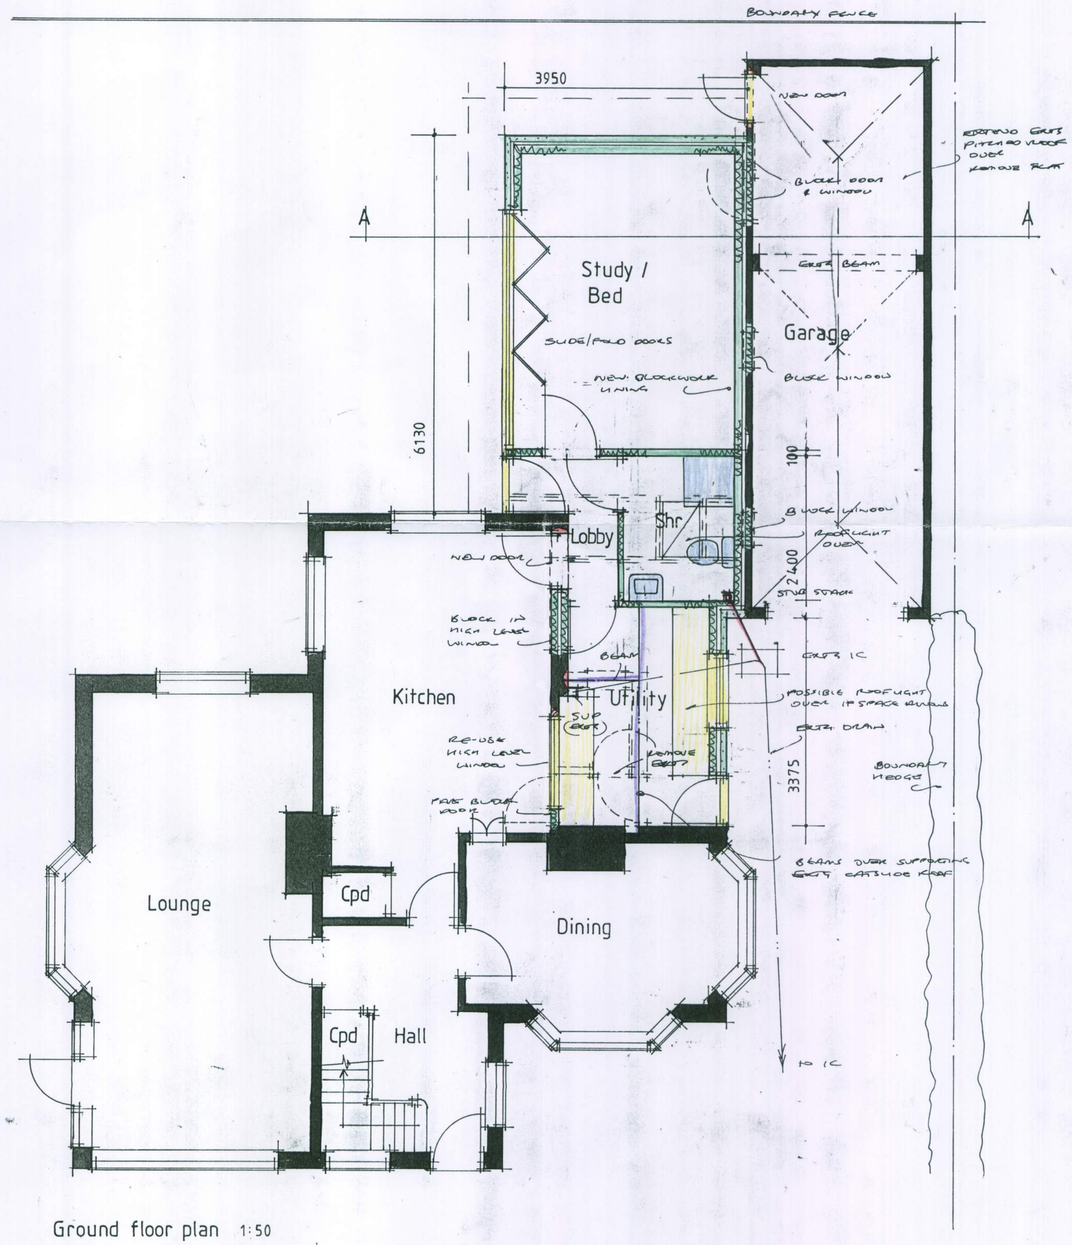

Ground floor plan 1:50

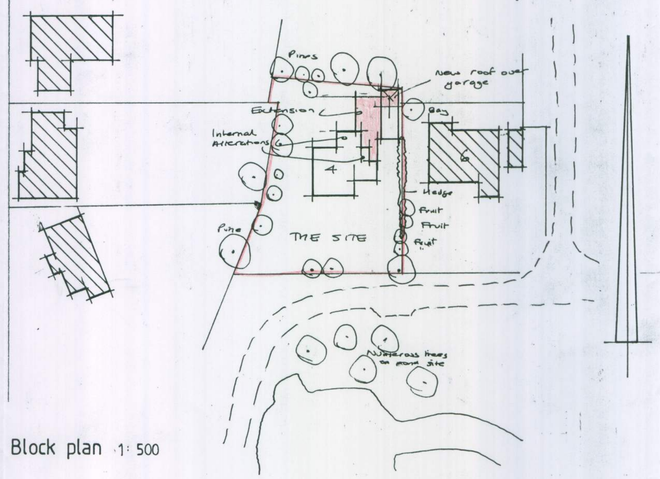

Block plan 1:500

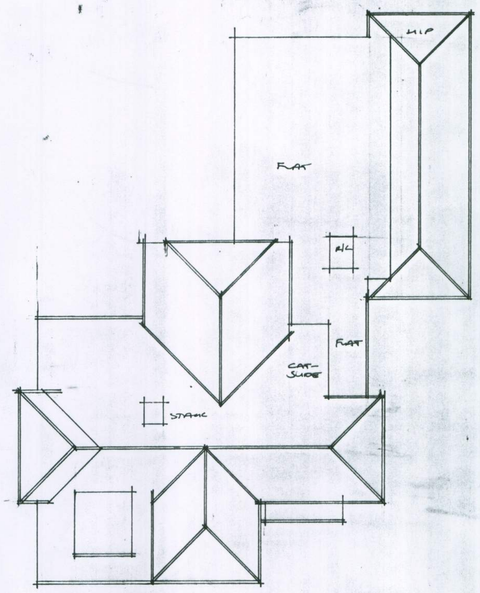

Proposed roof plan 1:100

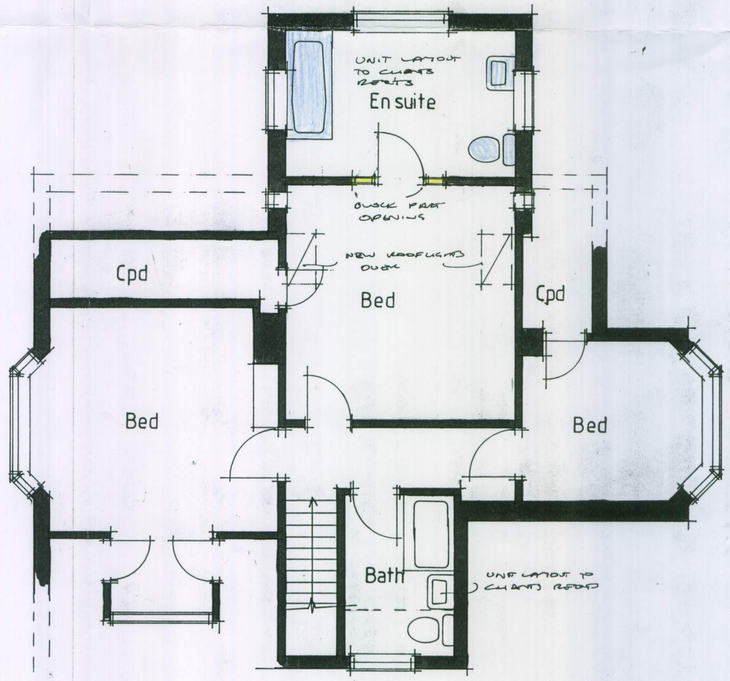

First floor 1:50

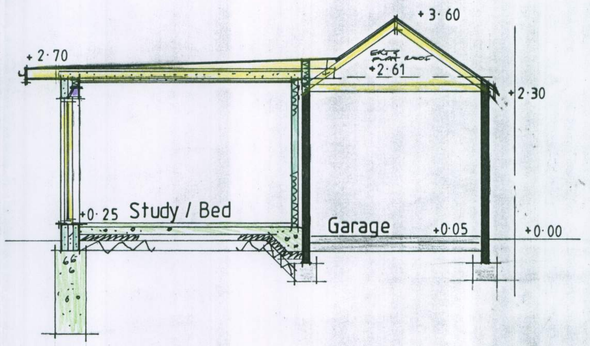

Section AA 1:50

All electrical works to meet requirements of Part P (Electrical Safety) Installation to be designed installed, inspected and tested by person competent to do so. Council to be satisfied that Part P has been complied with, by issuing of appropriate BS7671 electrical installation certificate for works by person competent to issue same

AJ SALTER & SON
Architectural Technicians and Surveyors
50 WINDSOR ROAD, WORTHING,
WEST SUSSEX, BN11 2LY
Tel/Fax: (01903 209496)
E-mail: ajsalterandson@hotmail.com

C	
B	
A	
Client	MR. & MRS. P. GREENWOOD
Address	4 Little Paddocks : Ferring
Drawing	EXTENSION AND ALTERATIONS — No. 6410:1
Scale	1:50 1:100 1:500 — Drawn — Date Feb '11

ARUN DISTRICT COUNCIL FG/15/11/