


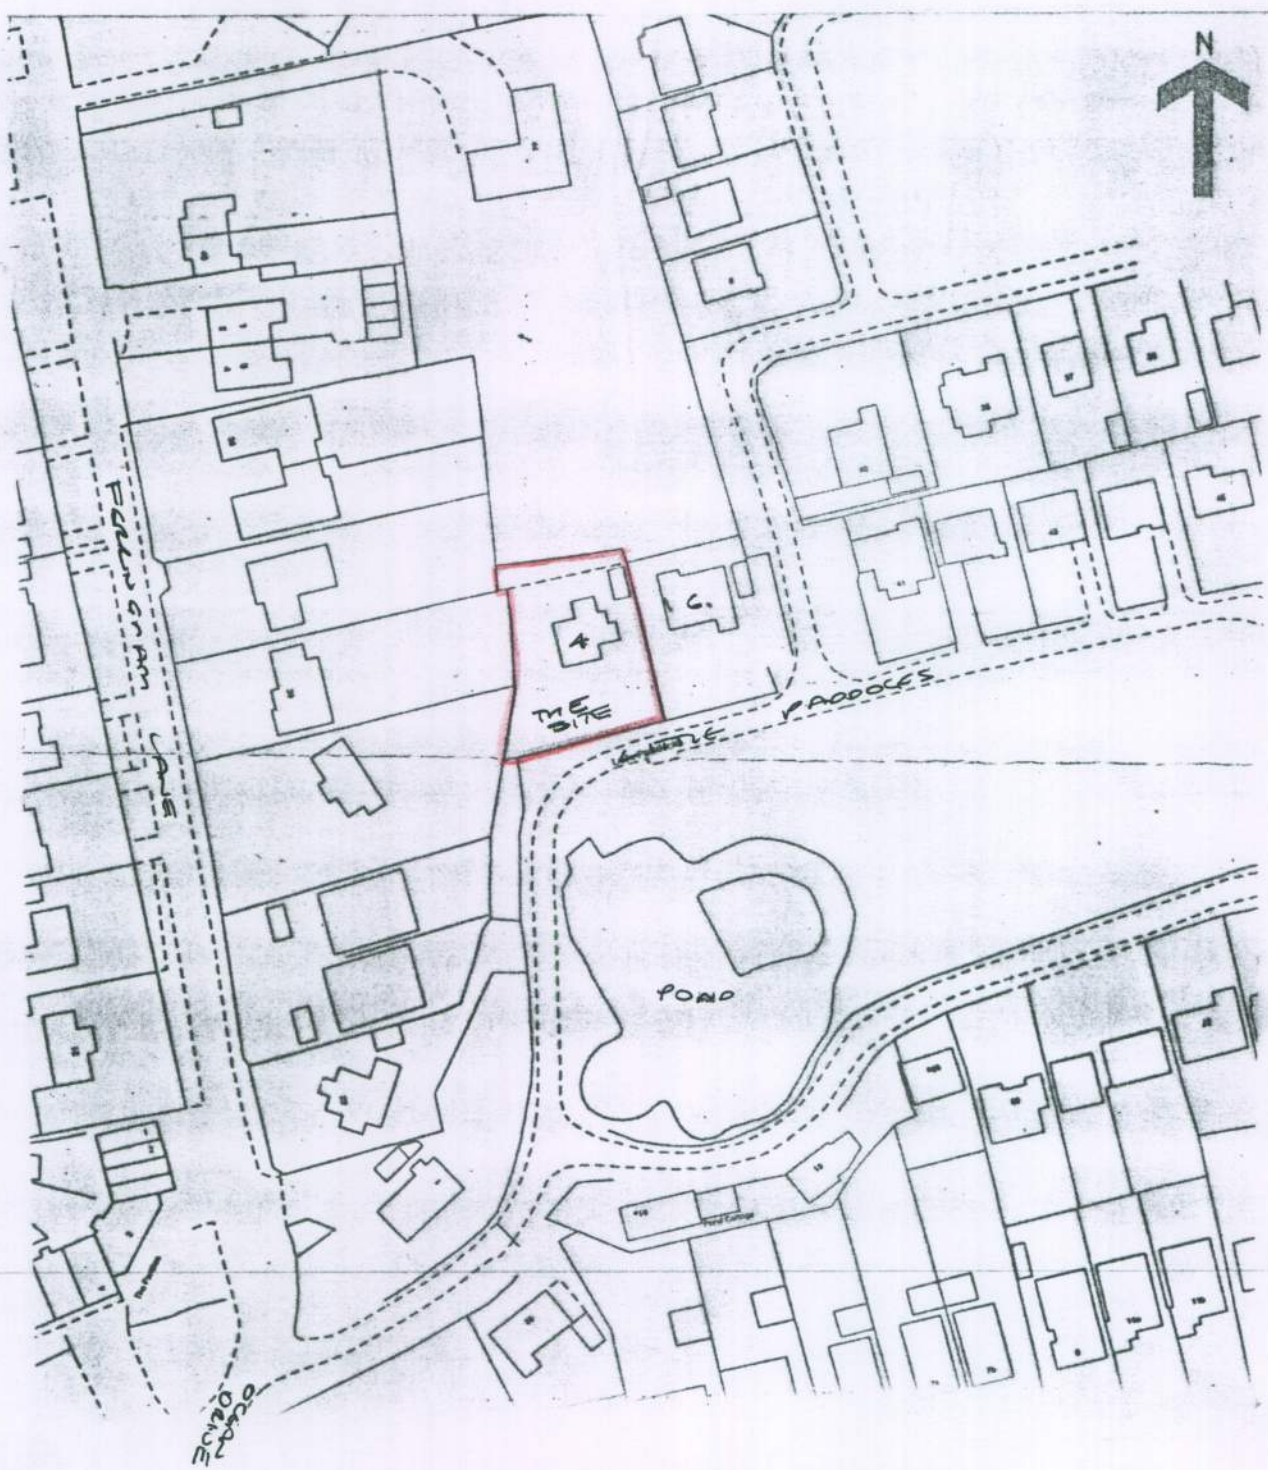
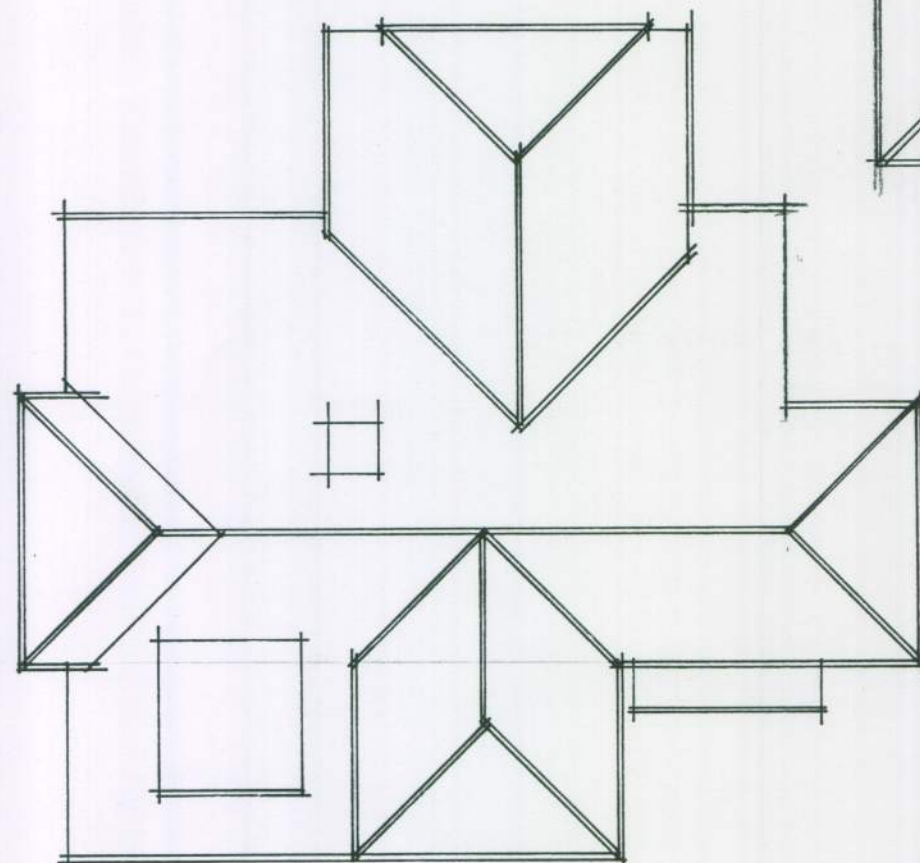


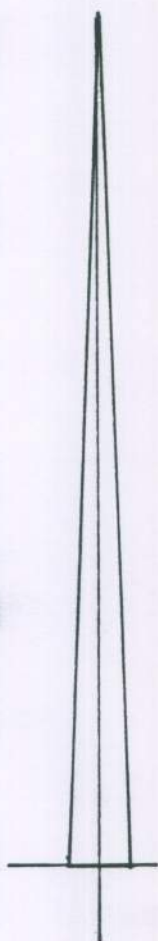


Site plan 1:1250

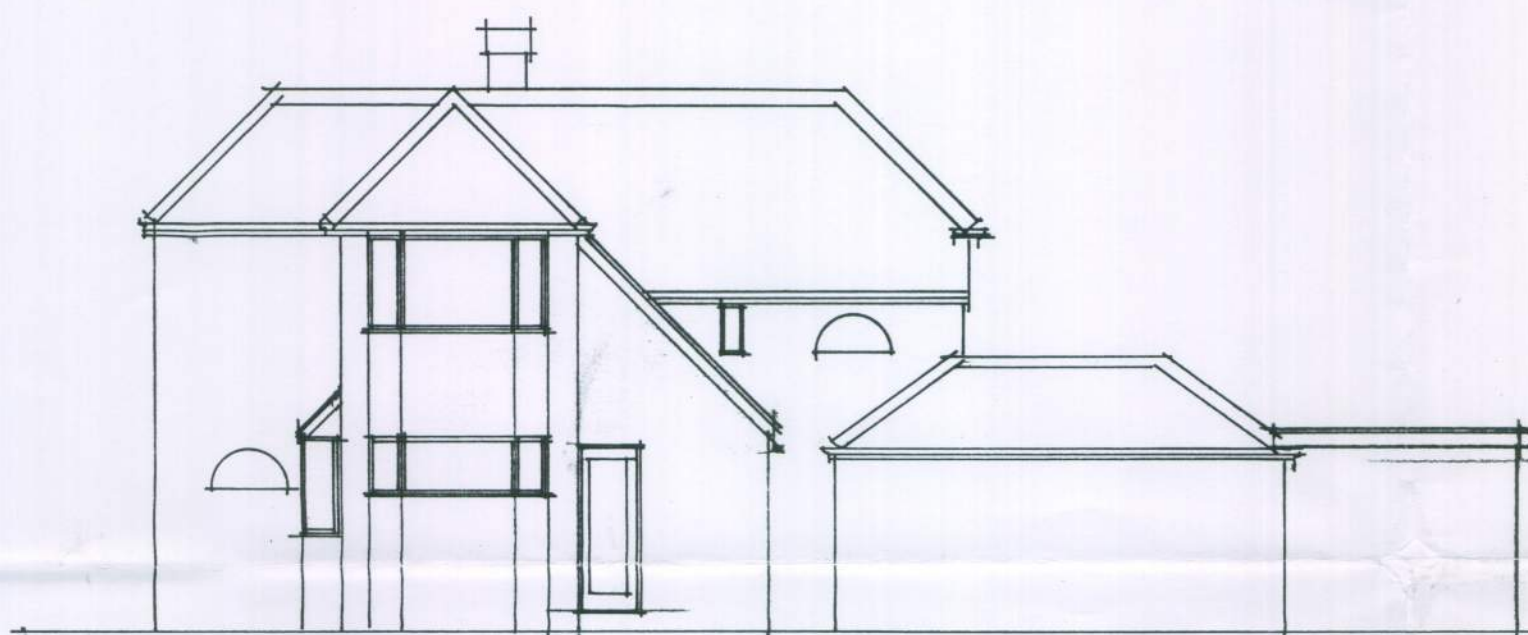


Roof plan 1:100

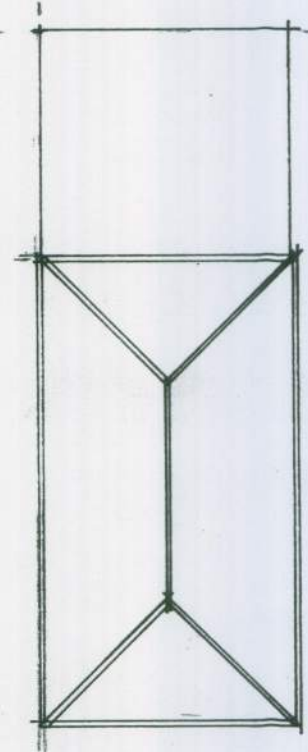


East 1:100

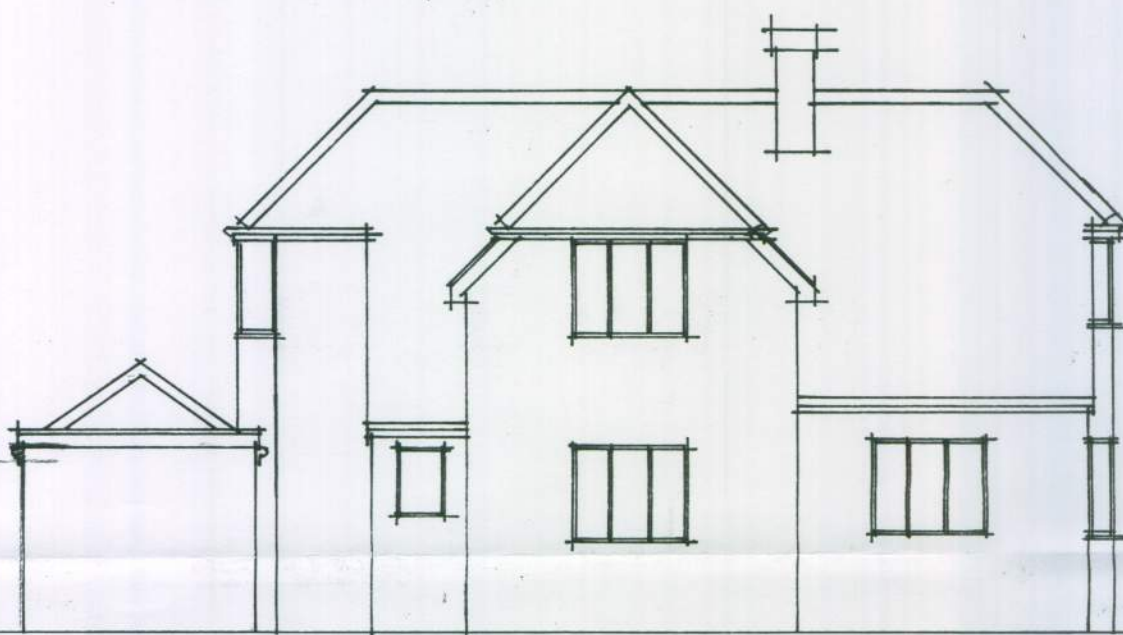


North

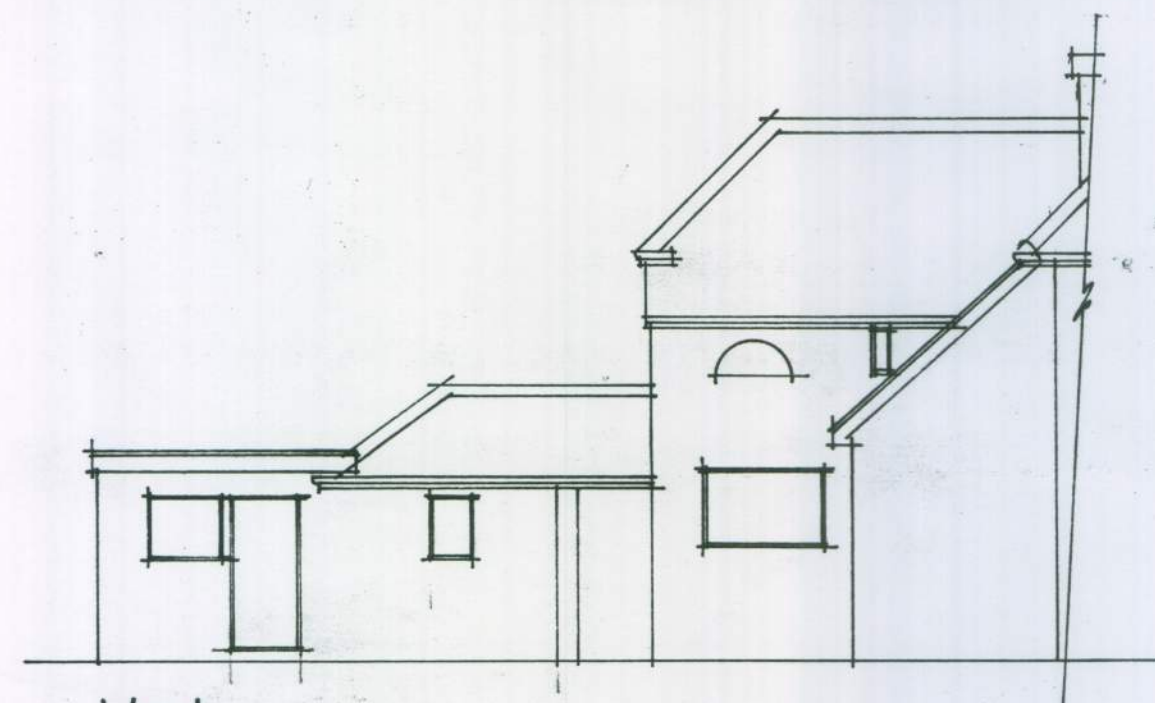

West

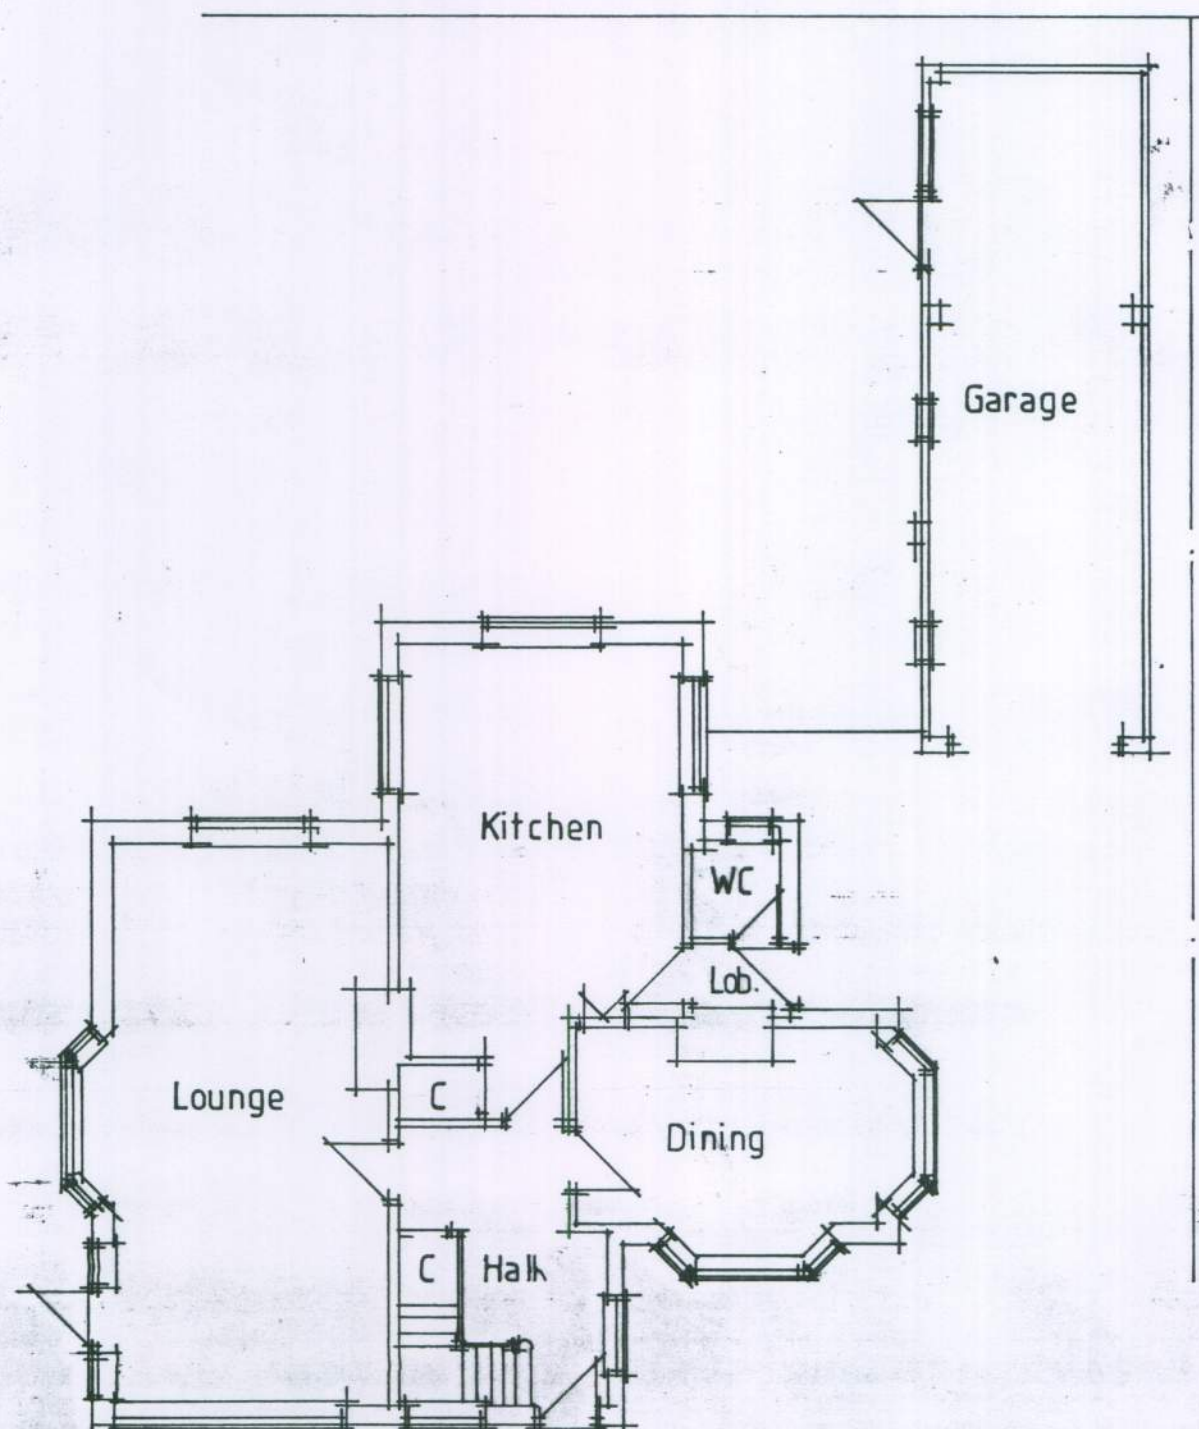

Ground floor plan 1:100

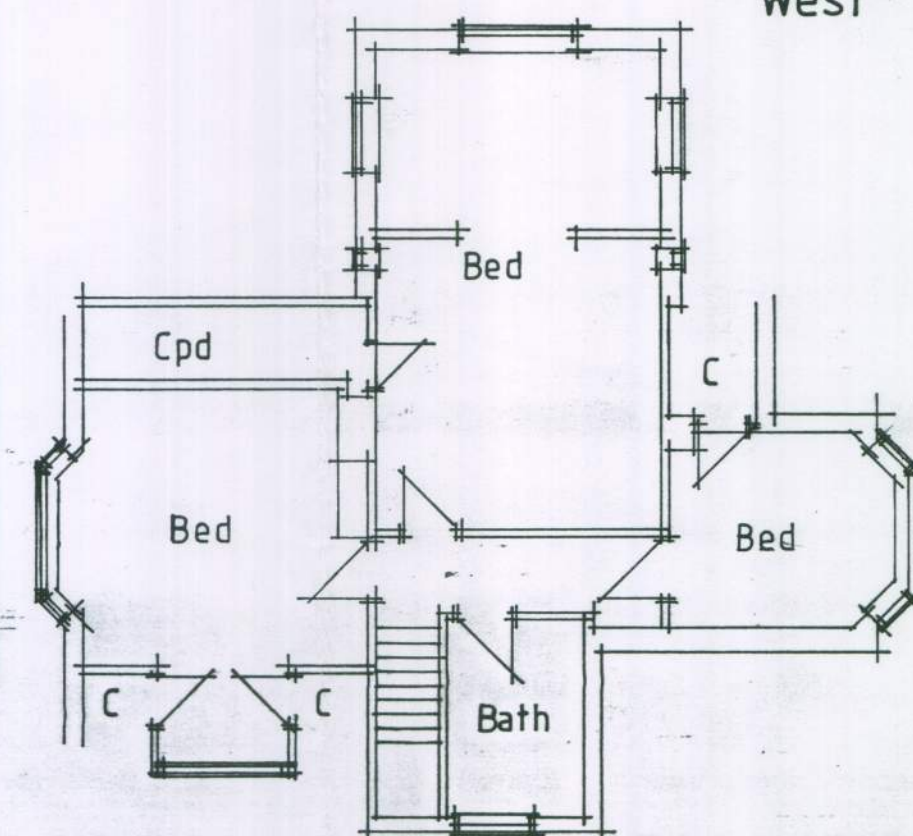

First floor

All electrical works to meet requirements of Part P (Electrical Safety) Installation to be designed, installed, inspected and tested by person competent to do so. Council to be satisfied that Part P has been complied with, by issuing of appropriate BS7671 electrical installation certificate for works by person competent to issue same

AJ SALTER & SON
Architectural Technicians
and Surveyors
50 WINDSOR ROAD, WORTHING,
WEST SUSSEX, BN11 2LY
Tel/Fax: (01903 209496)
E-mail: ajsalterandson@hotmail.com

C			
B			
A			
Client	MR. & MRS. P. GREENWOOD		
Address	4 Little Paddocks : Ferring		
Drawing	EXISTING PLANS	No.	6410 : 2
Scale	1:100 1:1250	Drawn	Date