



Notes:


Application site indicated thus: █

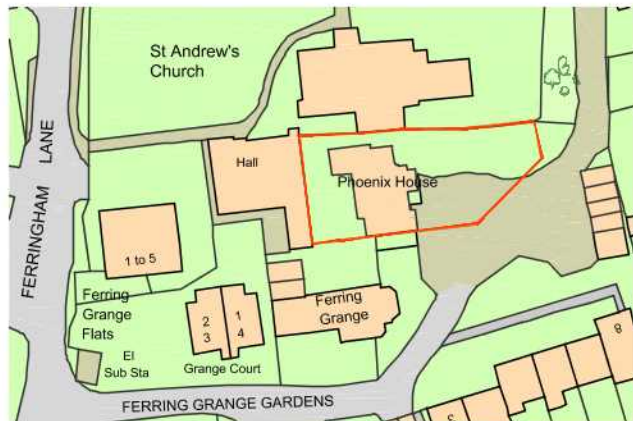

Location Plan
0 10m 50m 100m
scale 1:1250

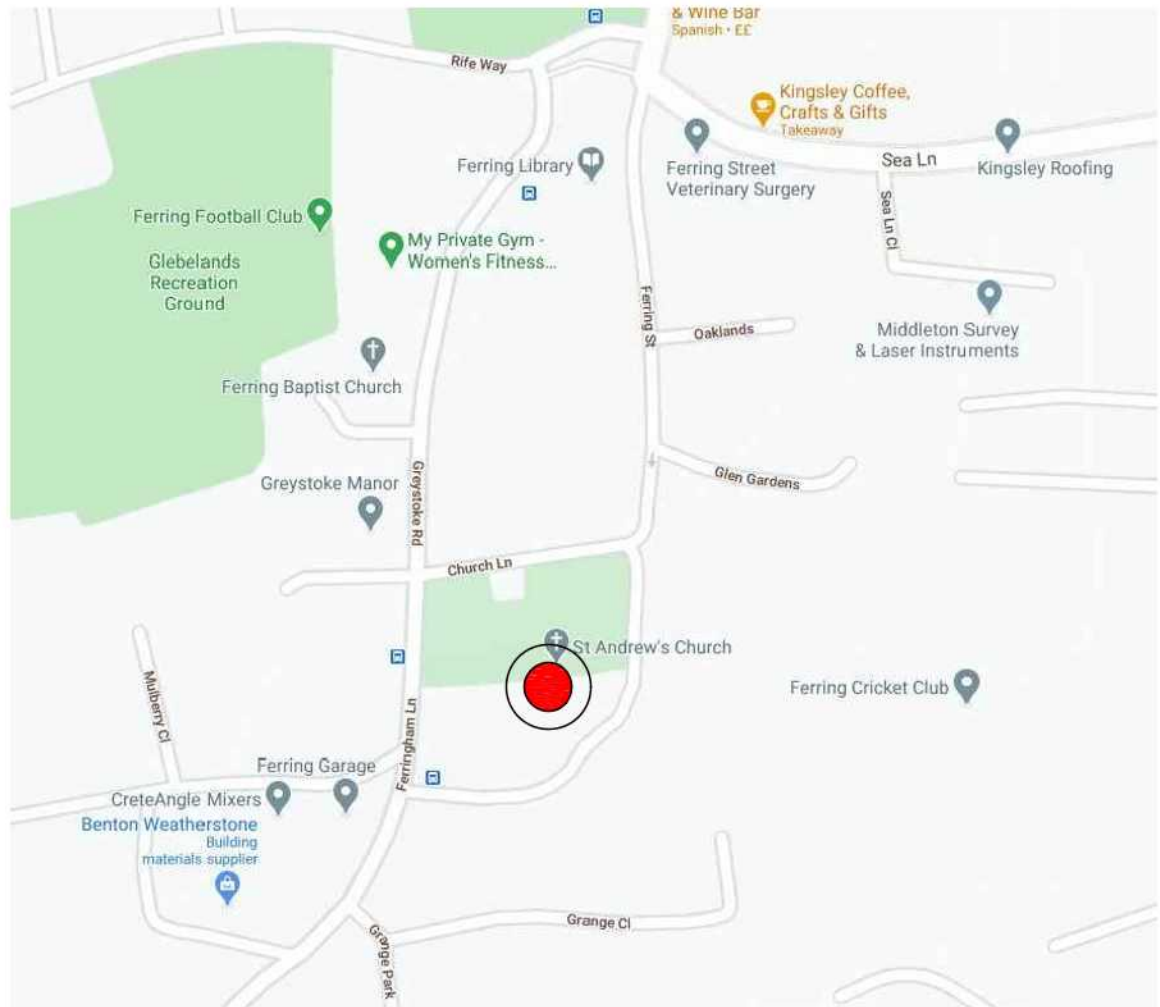

Orientation Plan
Not to Scale

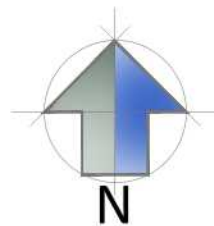

E: Cre8tivelines@outlook.com M:07500181917
No.2 Old School, Old School Lane, Fittleworth, RH20 1JZ

THESE DRAWINGS ARE FOR PLANNING PERMISSION ONLY.
ALL MEASUREMENTS TO BE TAKEN ON SITE FOR BUILDING WORKS.

PROJECT No.1 , Morton	DRAWING NO. 1467-P001	SCALE 1:1250 @ A3	12	B
ADDRESS No.1 Ferring Grange Gardens	DRAWING TITLE Location & Orientation	DRAWN BY CRE8TIVE LINES - ROZ NOWAK	Feb	2021
ARUN DISTRICT COUNCIL FG/15/21/PL BN12 5HS				