



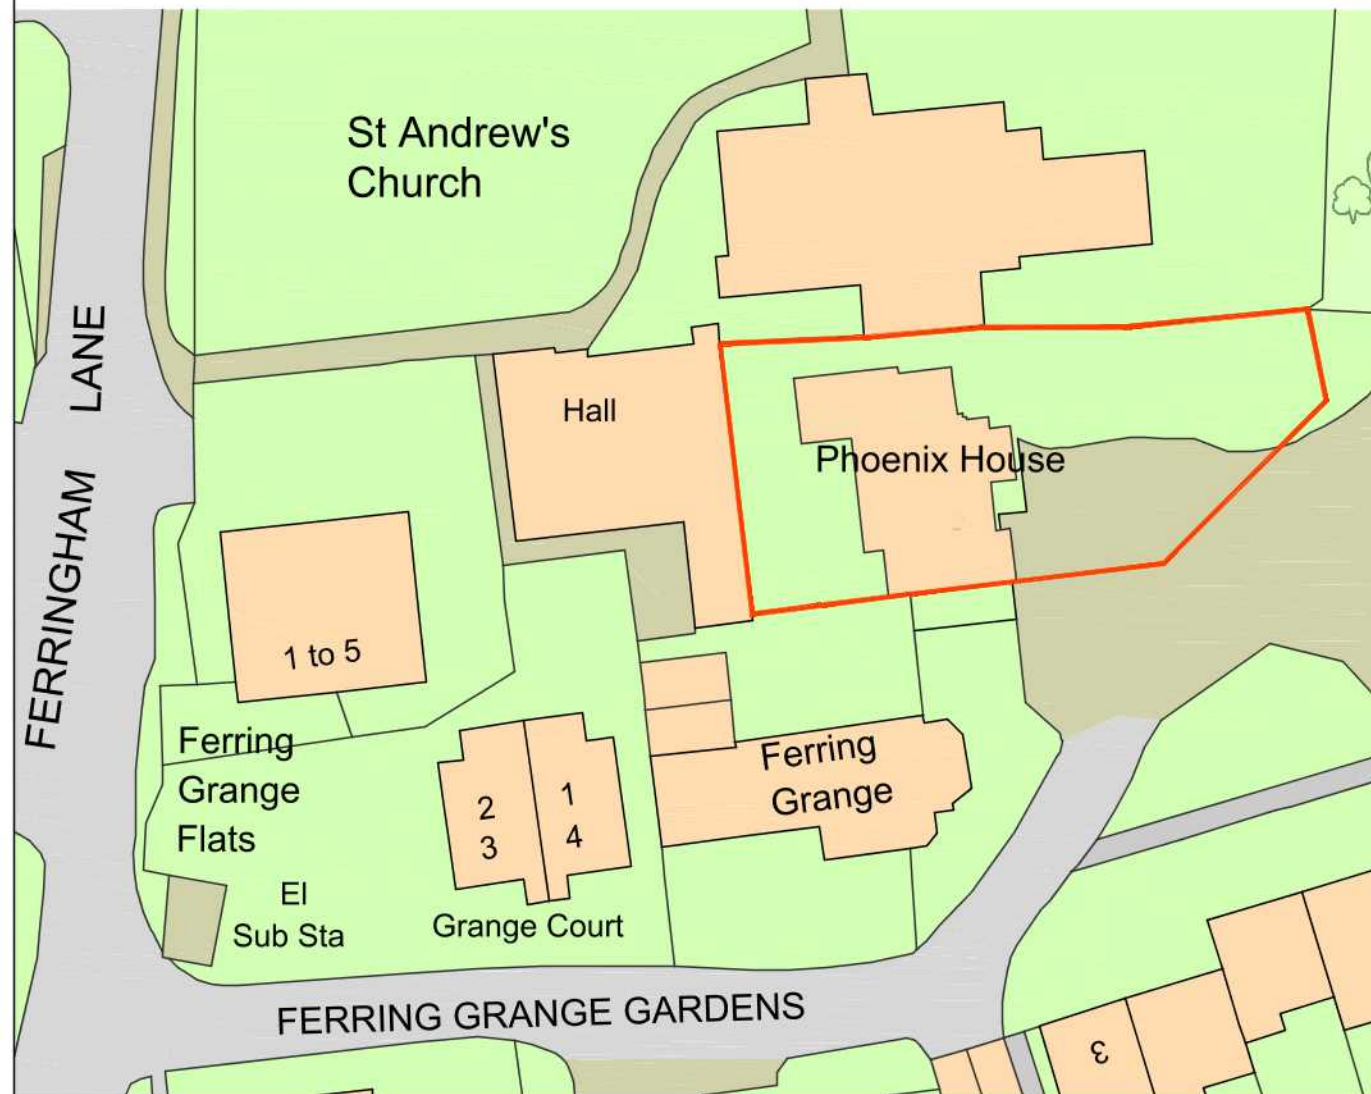


Existing Block Plan

0 5m 10m 25m 50m
scale 1:500

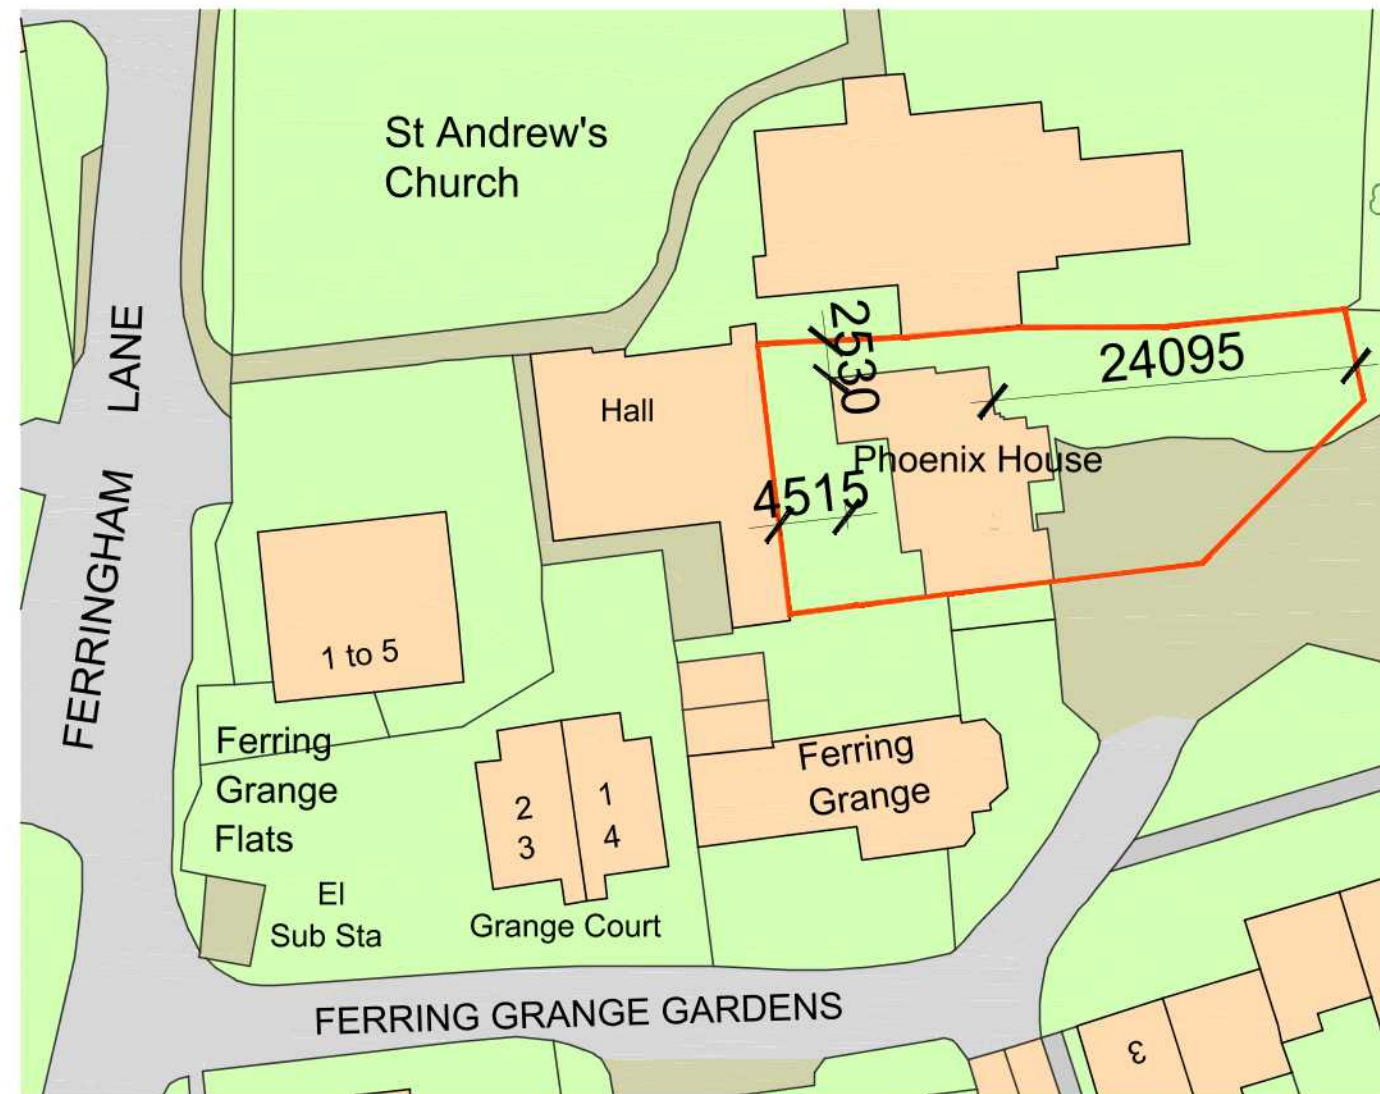

Proposed Block Plan

0 5m 10m 25m 50m
scale 1:500

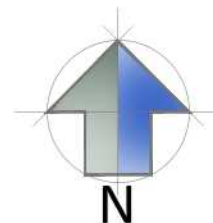

PROJECT No.1 , Morton	DRAWING NO. 1467-P002	SCALE 1:500 @ A3	12	B
ADDRESS No.1 Ferring Grange Gardens	DRAWING TITLE Existing & Proposed Block Plans	DRAWN BY CRE8TIVE LINES - ROZ NOWAK	Feb	2021



E: Cre8tivelines@outlook.com M:07500181917
No.2 Old School, Old School Lane, Fittleworth, RH20 1JZ

THESE DRAWINGS ARE FOR PLANNING PERMISSION ONLY.
ALL MEASUREMENTS TO BE TAKEN ON SITE FOR BUILDING
WORKS.