




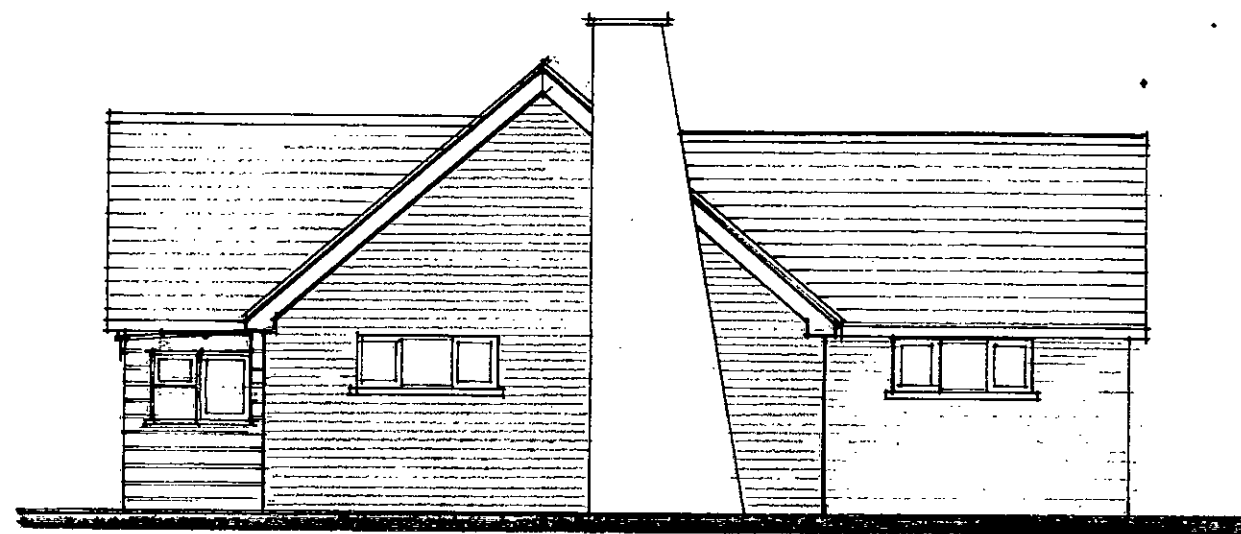


SIDE (NORTH) ELEVATION

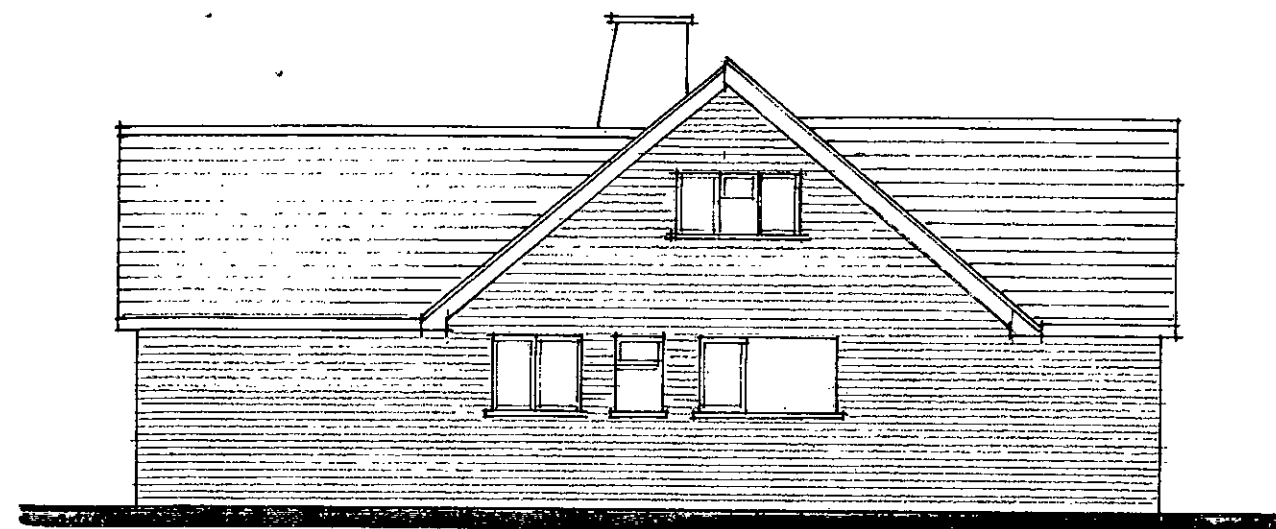

SIDE (SOUTH) ELEVATION

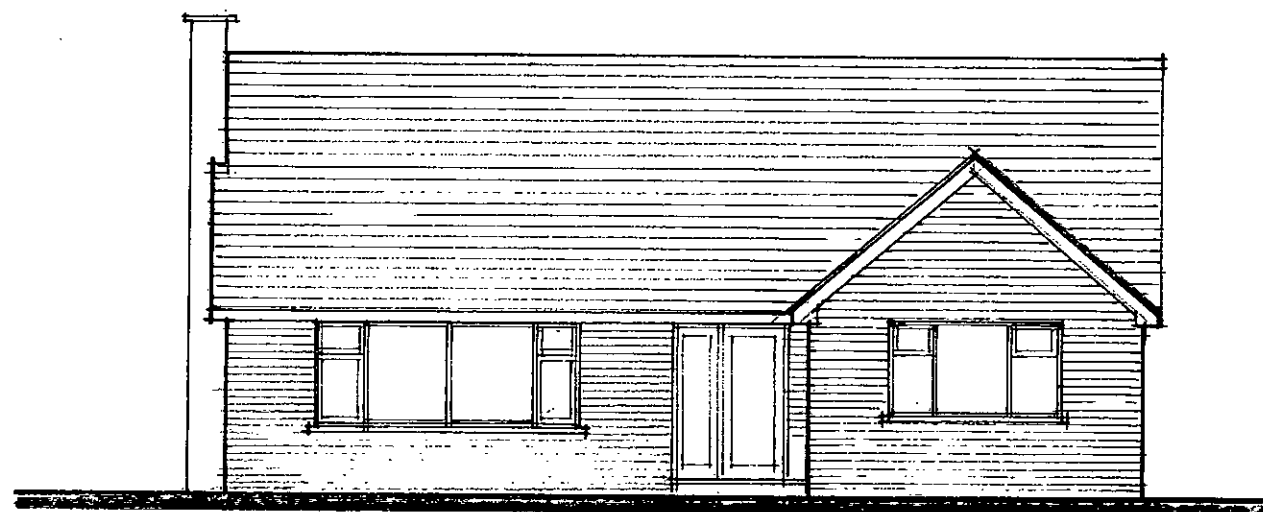

FRONT (WEST) ELEVATION

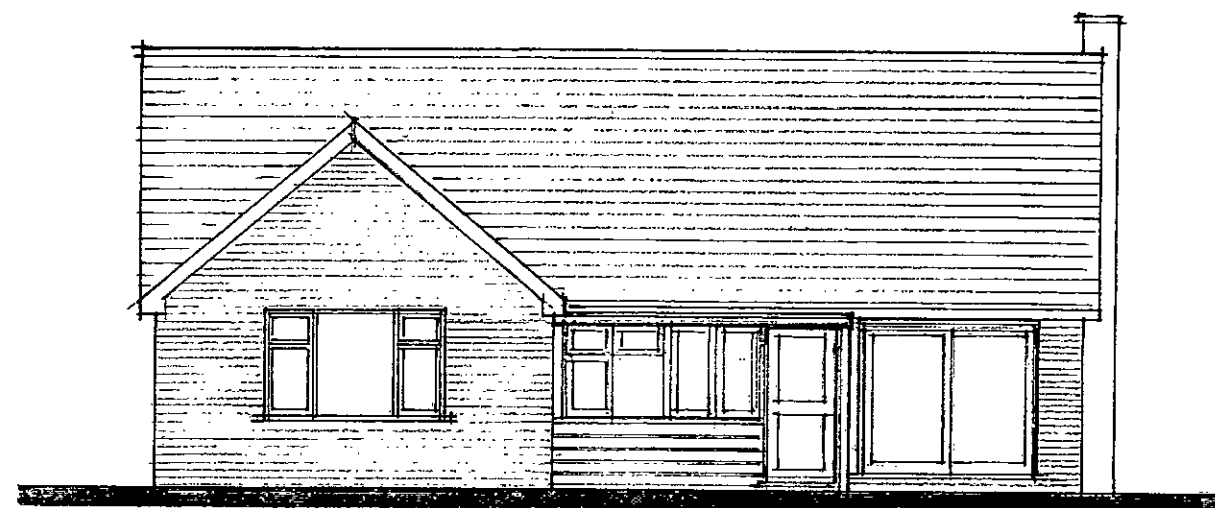

REAR (EAST) ELEVATION

Roger A Barron Dip BS, FRICS
Chartered Building Surveyor

68, Churston Drive, Morden, Surrey, SM4 4JQ
M: 07505 698284 E: rogerbarron@blueyonder.co.uk

Project: Conversion of roof space and construction of
single storey rear extension and conservatory
at 1, St Aubyns Road, Ferring, BN12 5HA

Client: Mr and Mrs D Roberts

Title: EXISTING ELEVATIONS

Drawing No. 13 / 425 / 3 Scale: 1:100 at A3