




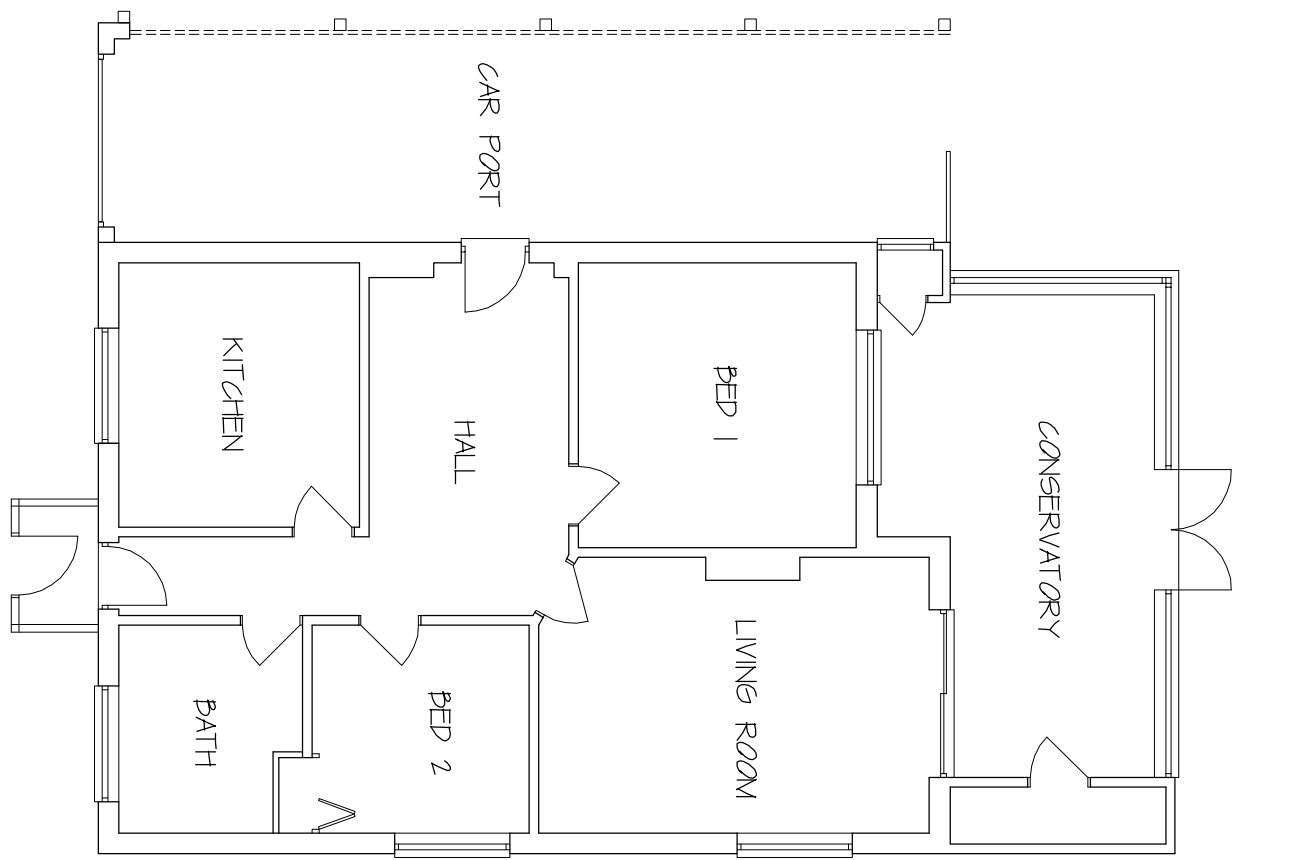


EXISTING FLOOR PLAN

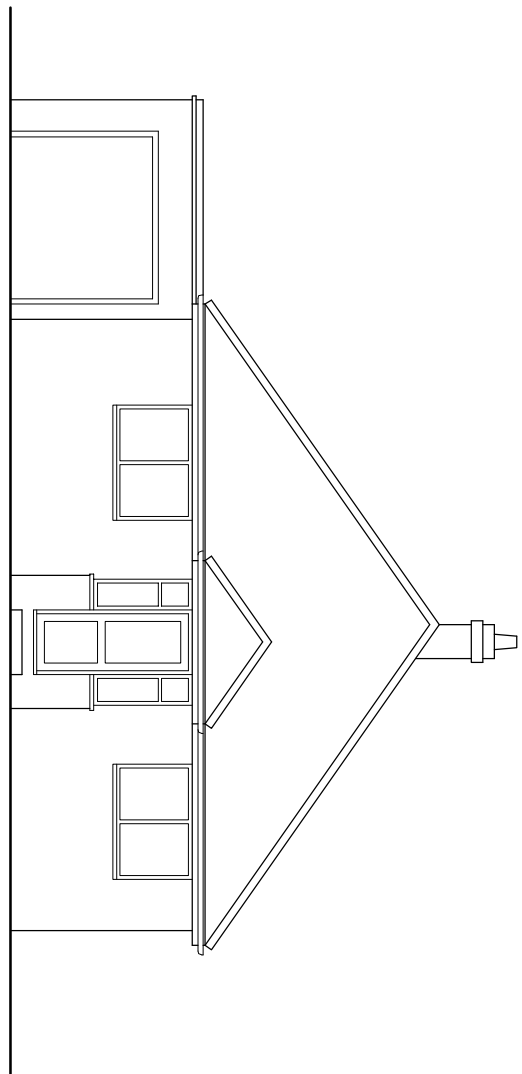


EXISTING FRONT ELEVATION

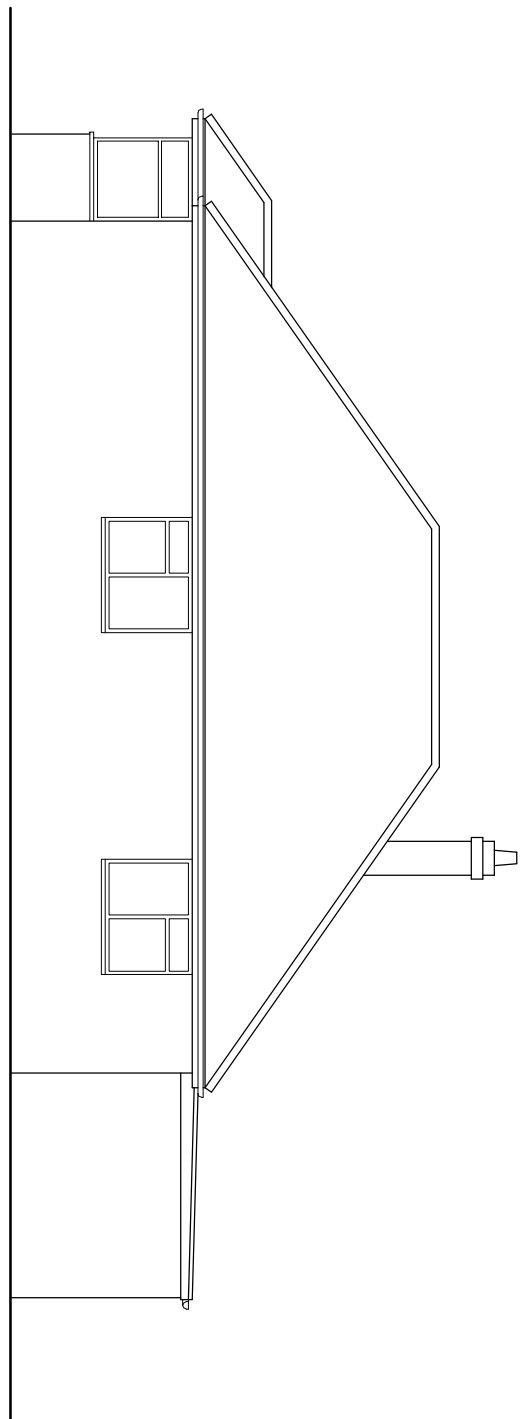


EXISTING RIGHT SIDE ELEVATION

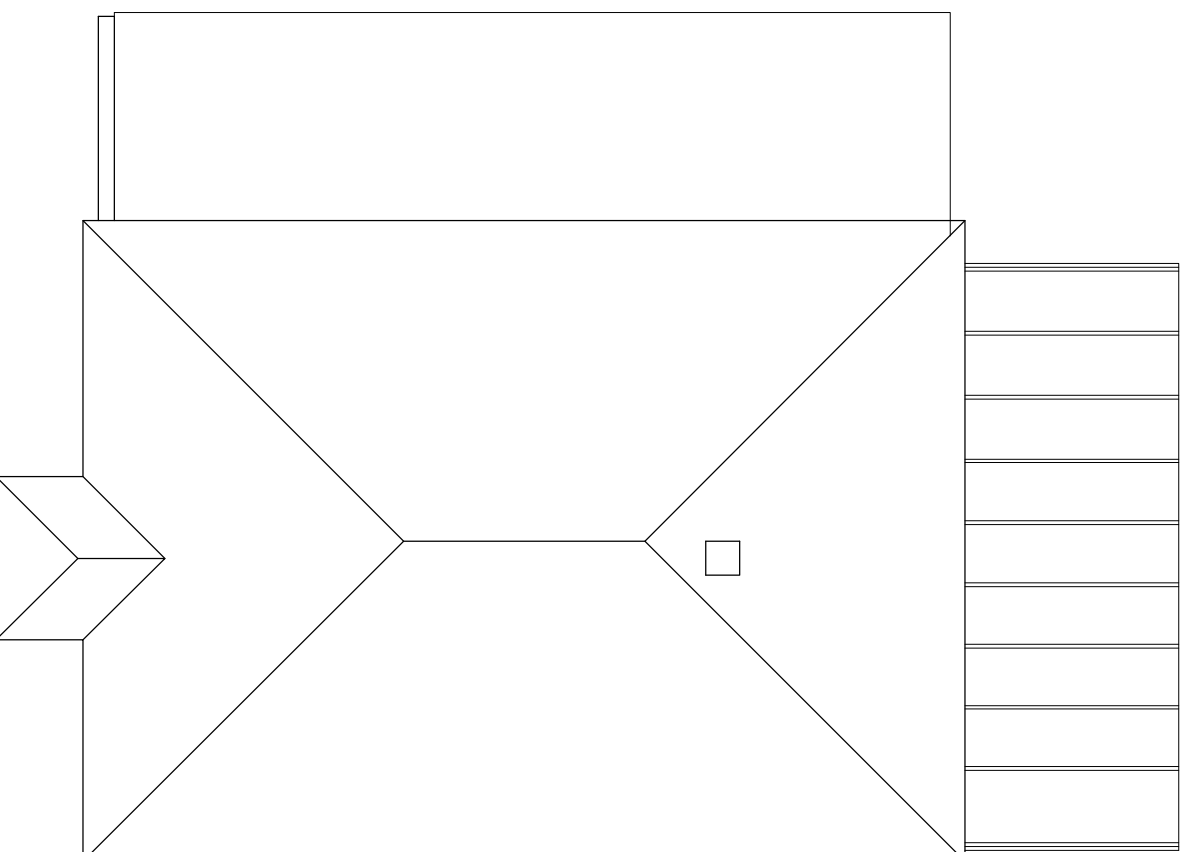


EXISTING ROOF PLAN

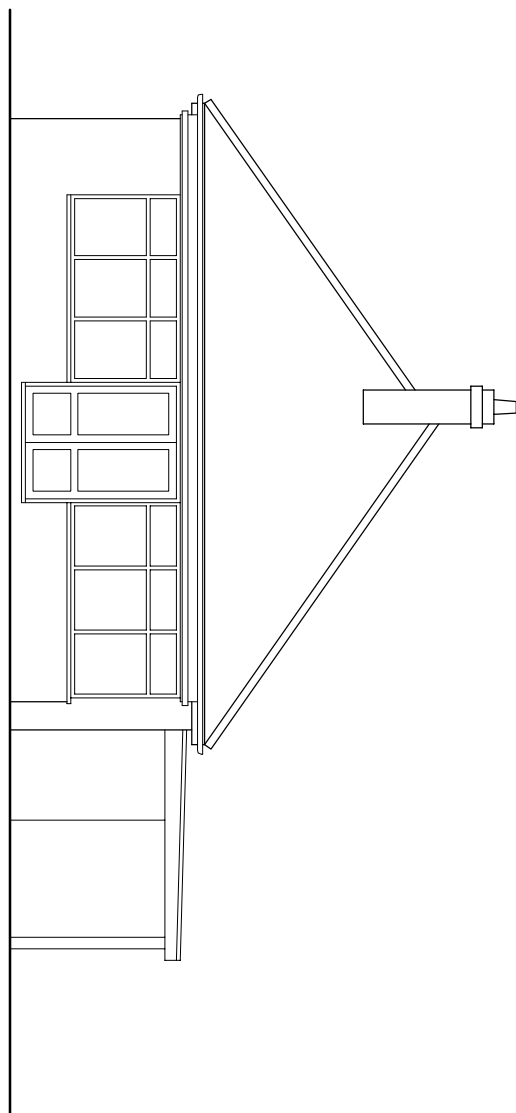


EXISTING REAR ELEVATION

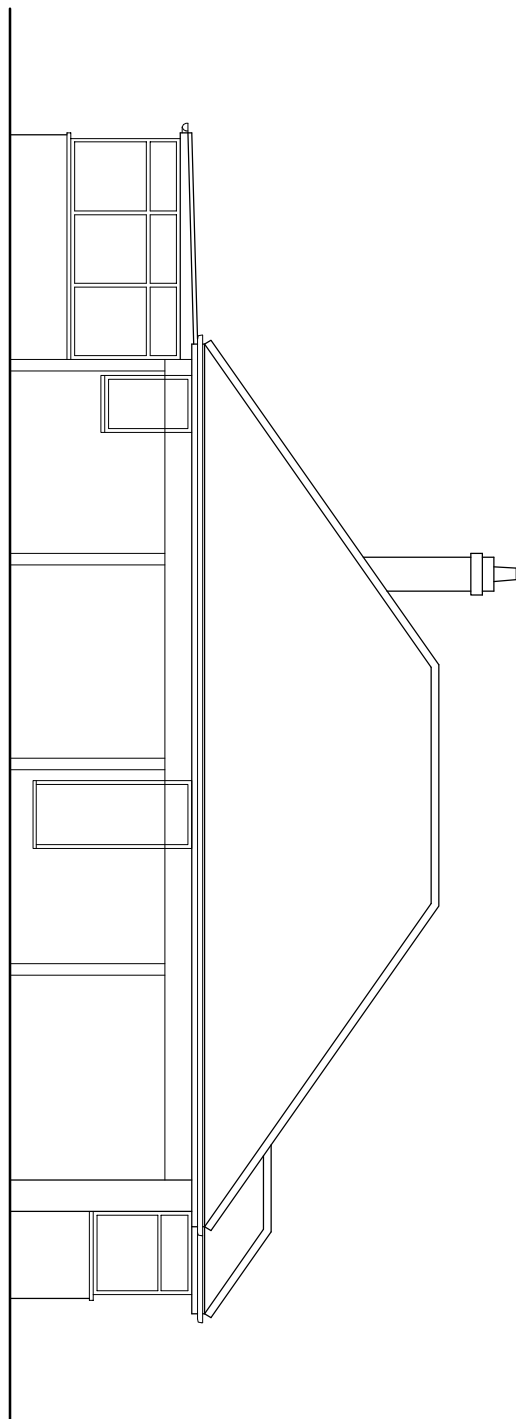


EXISTING LEFT SIDE ELEVATION

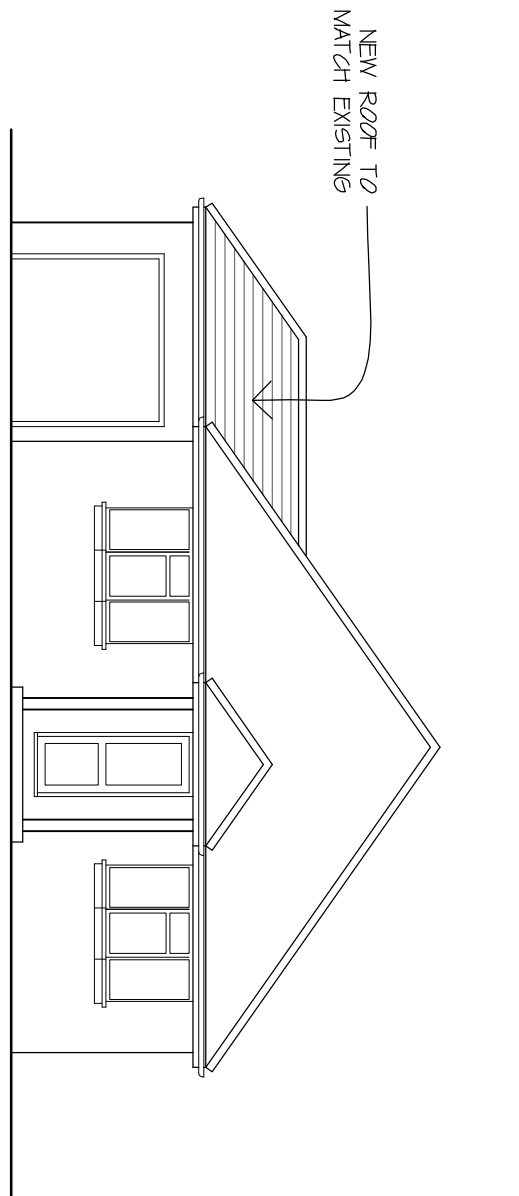


PROPOSED FRONT ELEVATION

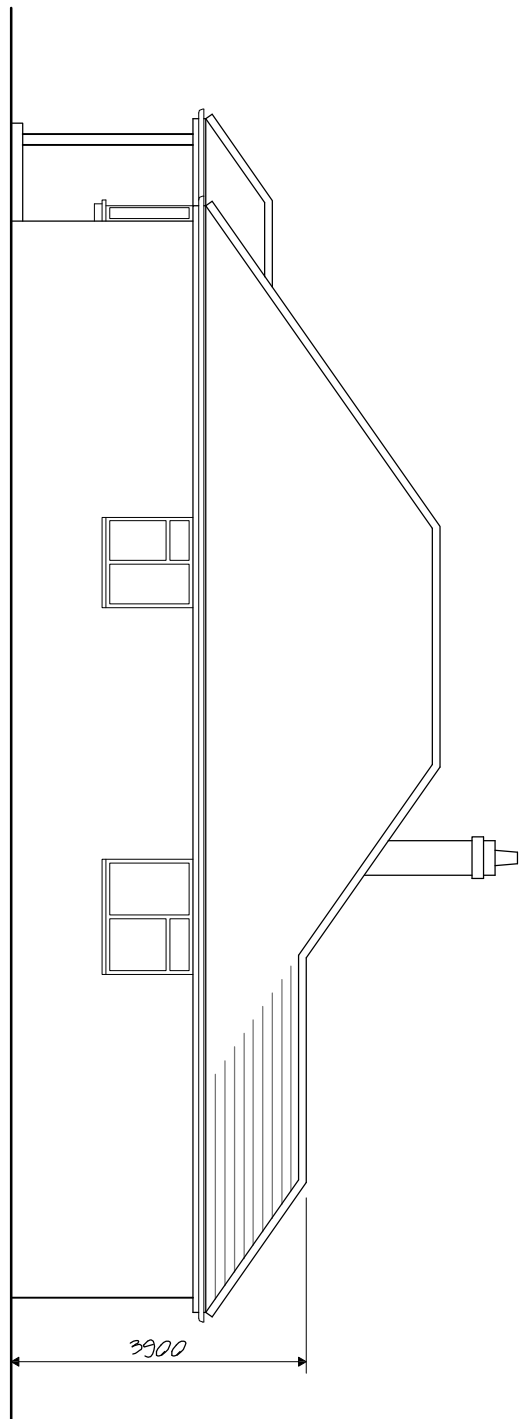


PROPOSED RIGHT SIDE ELEVATION

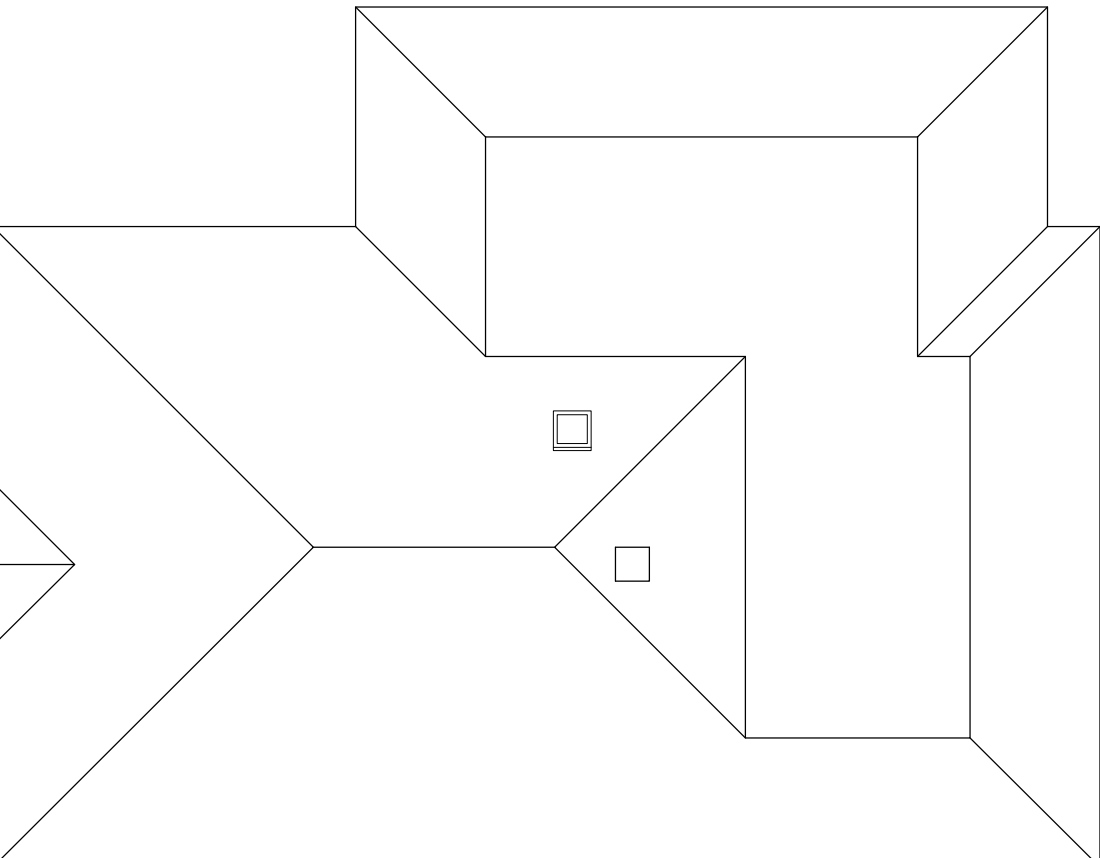


PROPOSED ROOF PLAN

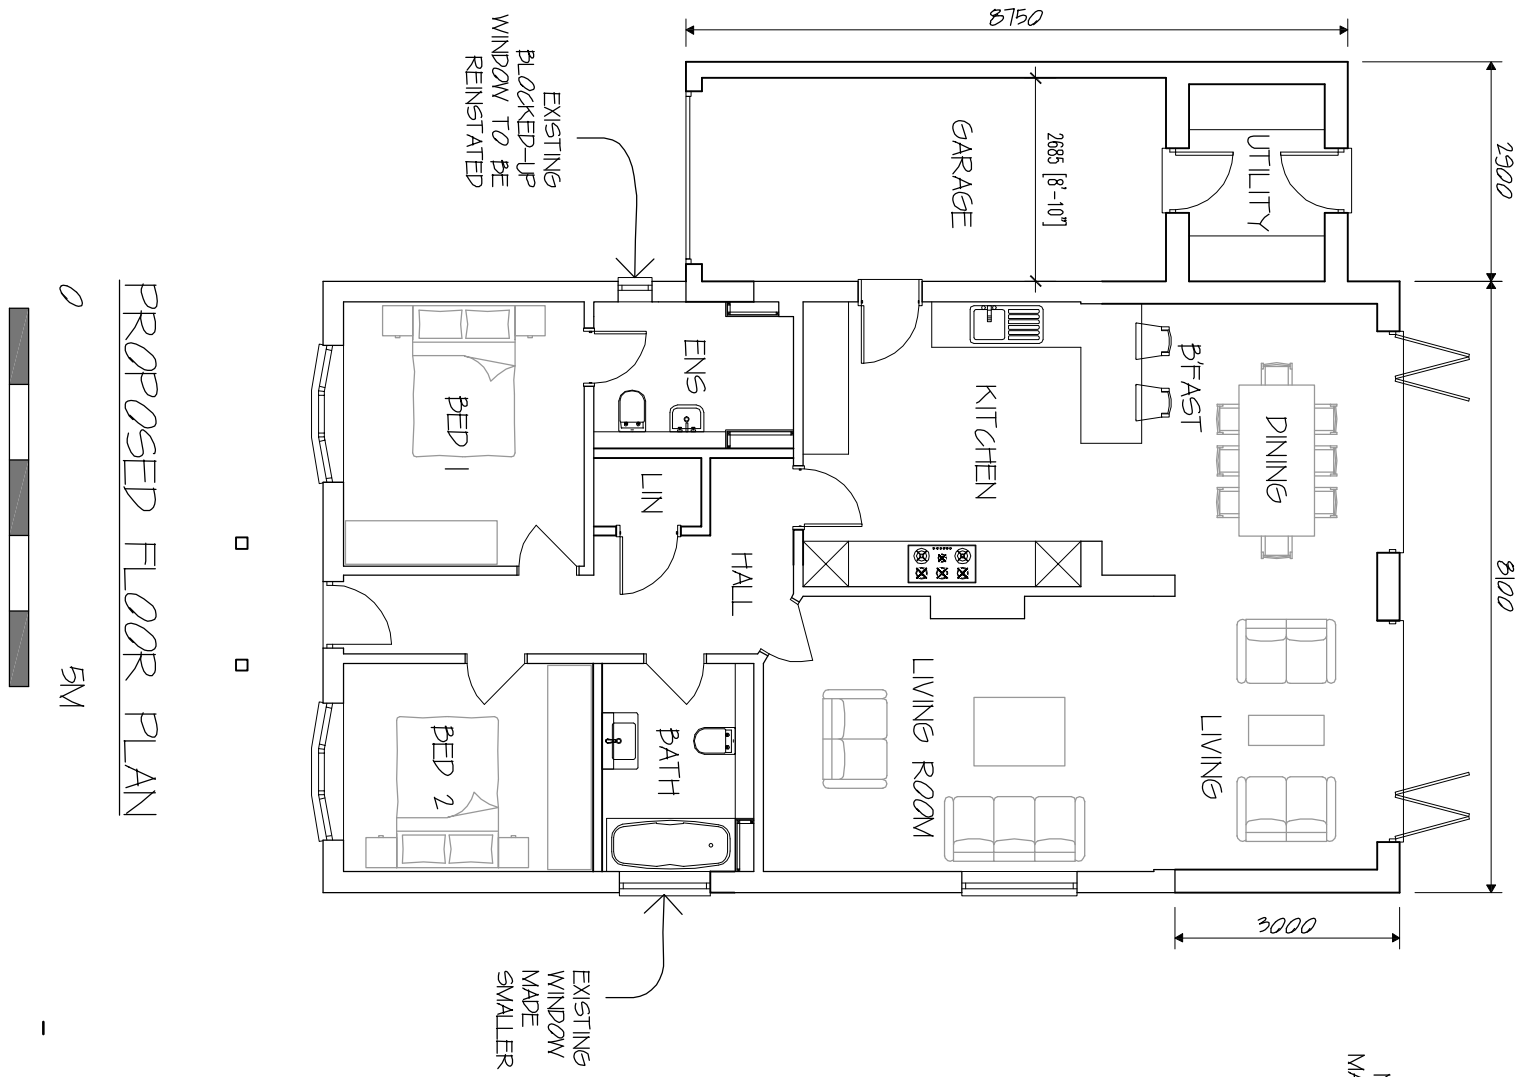

PROPOSED FLOOR PLAN

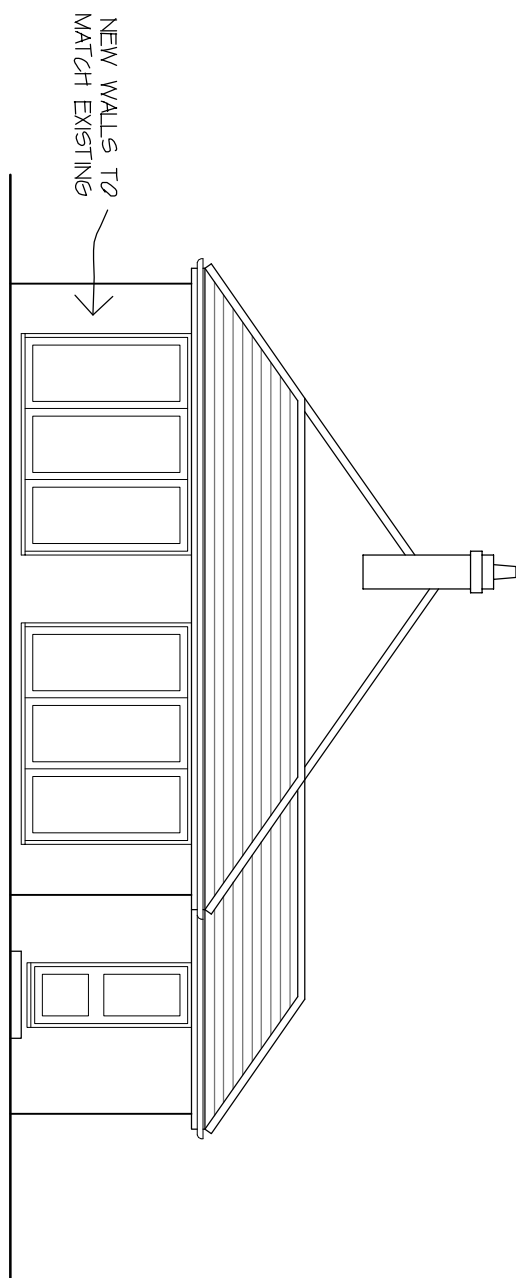

PROPOSED REAR ELEVATION

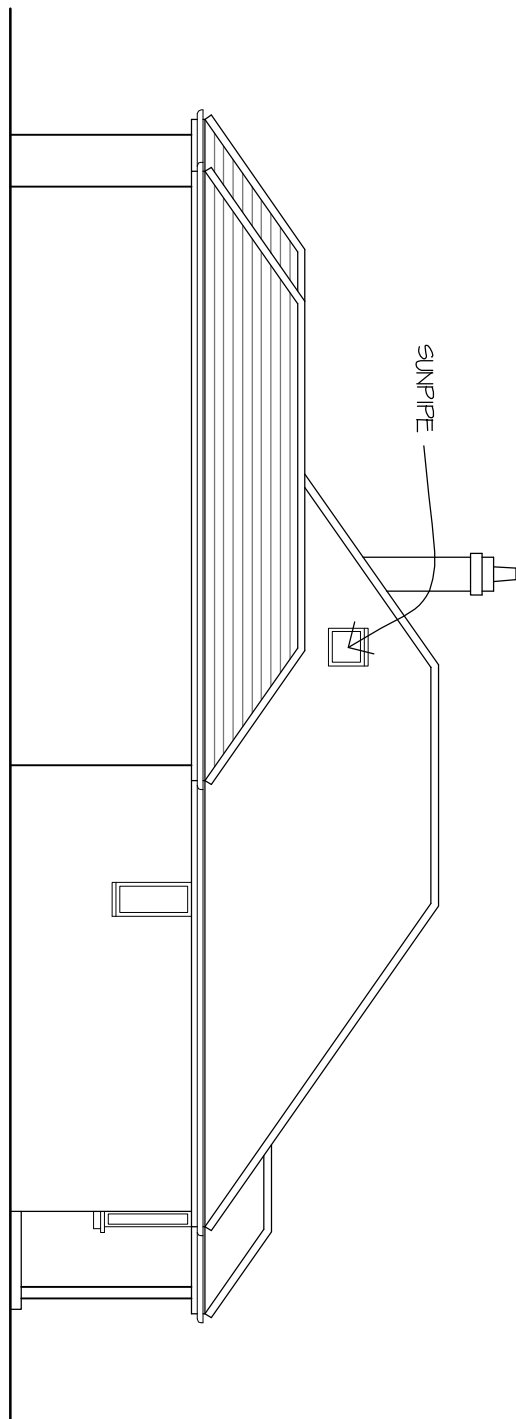

PROPOSED LEFT SIDE ELEVATION