
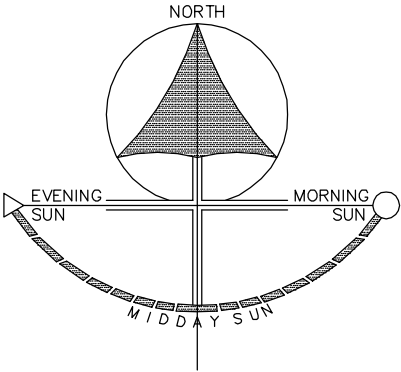


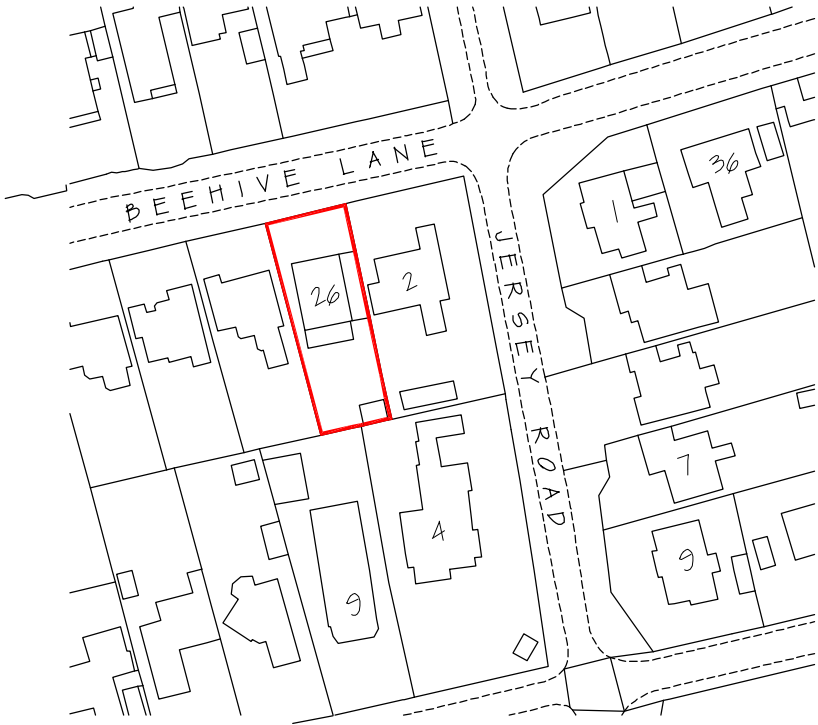

Client: MISS VIRGINIA COTTON		 Taylor Cox Associates ARCHITECTURE & DESIGN Churston House Portsmouth Road Esher Surrey KT10 9AD Tel : 01372 466443 info@tcalimited.com		
Site Address: 26 BEEHIVE LANE, FERRING, WEST SUSSEX, BN12 5NN	Status: PLANNING			
	Date: SEP '17			Scale: 1:1250@A4
Description: LOCATION PLAN	Drawn: JC			Checked: JC
ARUN DISTRICT COUNCIL FG/160/17/HH	Drawing Number: 1231/01	Revision: —		