

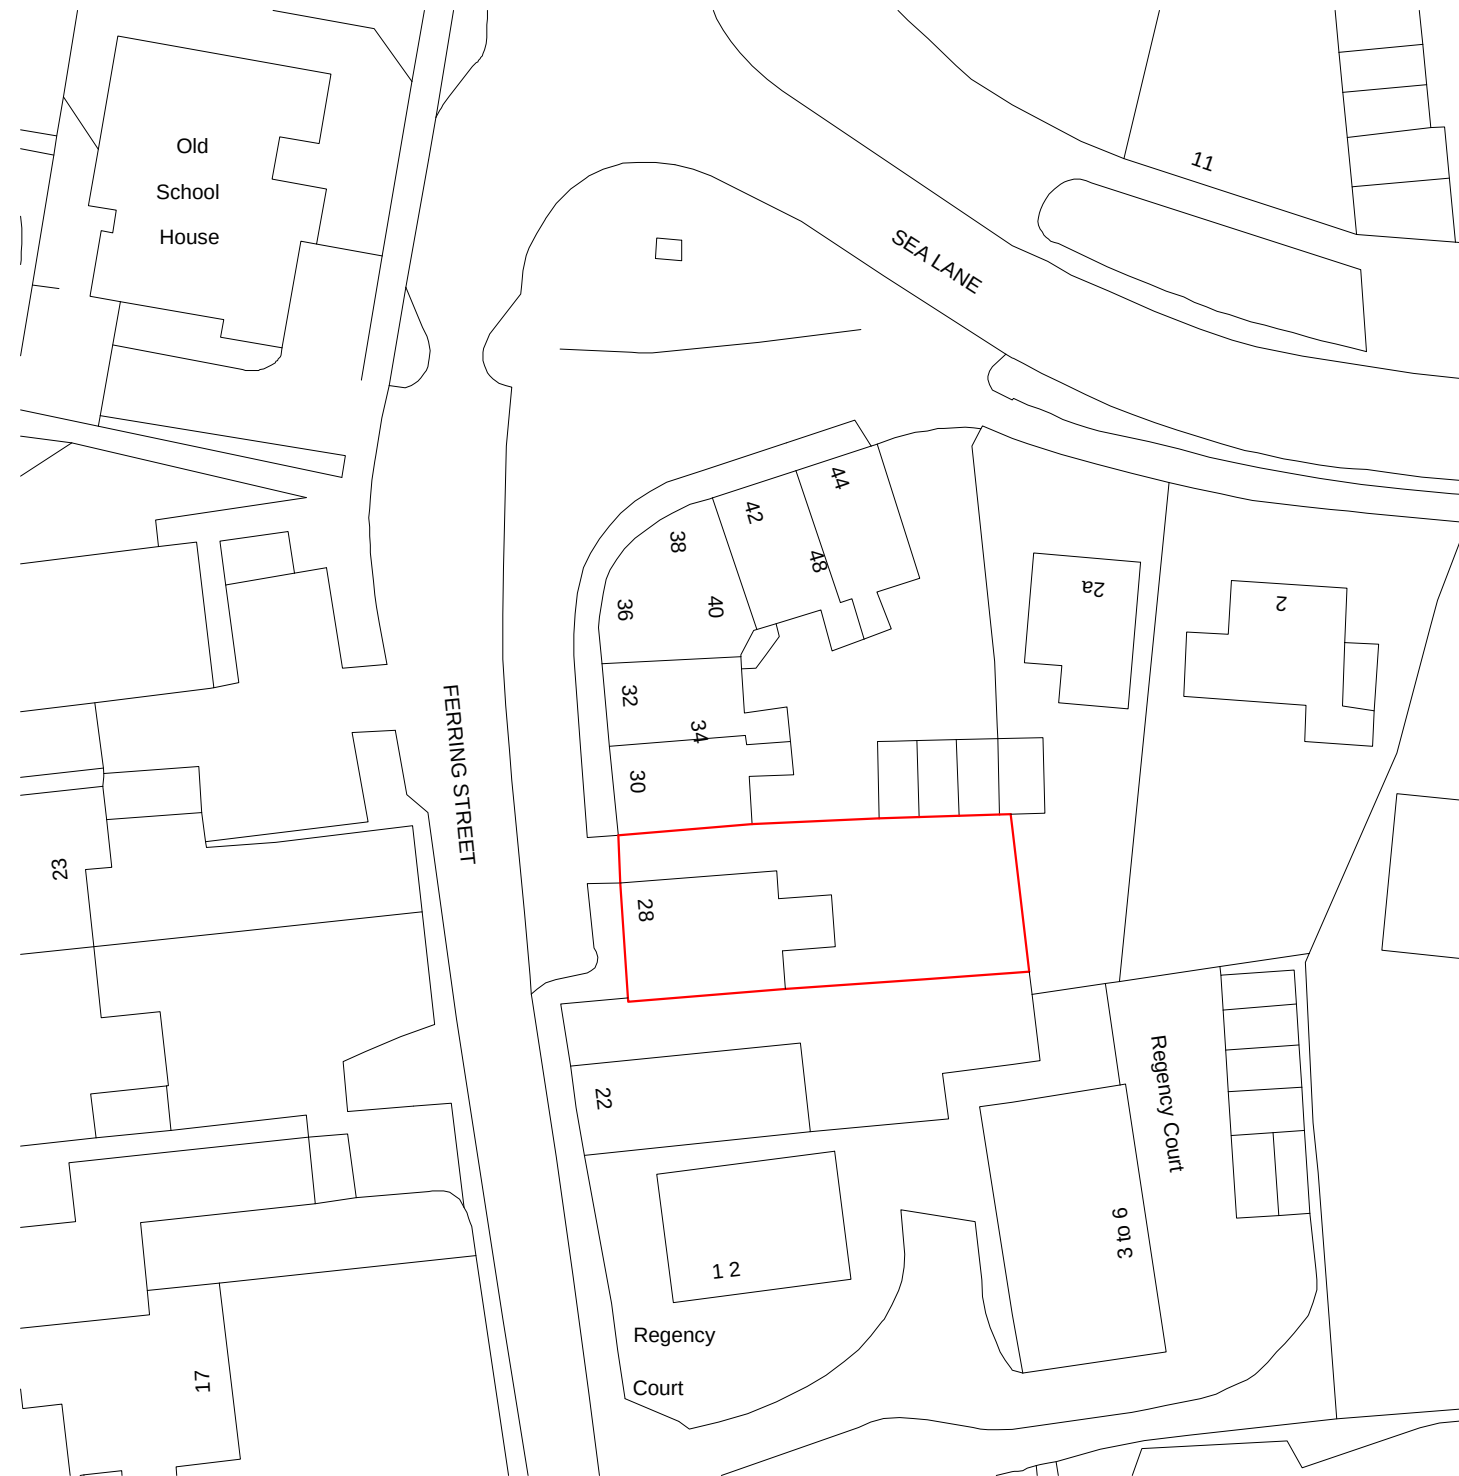


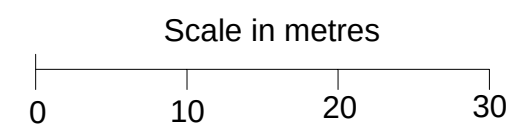

Ordnance Survey (c) Crown Copyright 2011. All rights reserved. Licence number 100020449

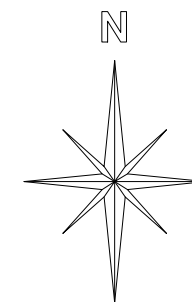

Michael Pearce & Associates Ltd
Chartered Surveyors - Architectural Consultants
3 West Ridings. East Preston. West Sussex. BN16 2TD

Tel 01903 786839
Mob 07812 195560
e-mail:michael@mpa-surveyors.co.uk

ALTERATIONS
 28 FERRING STREET, FERRING

DRW NO 7 SCALE 1/500 (A3)
 SITE PLAN