


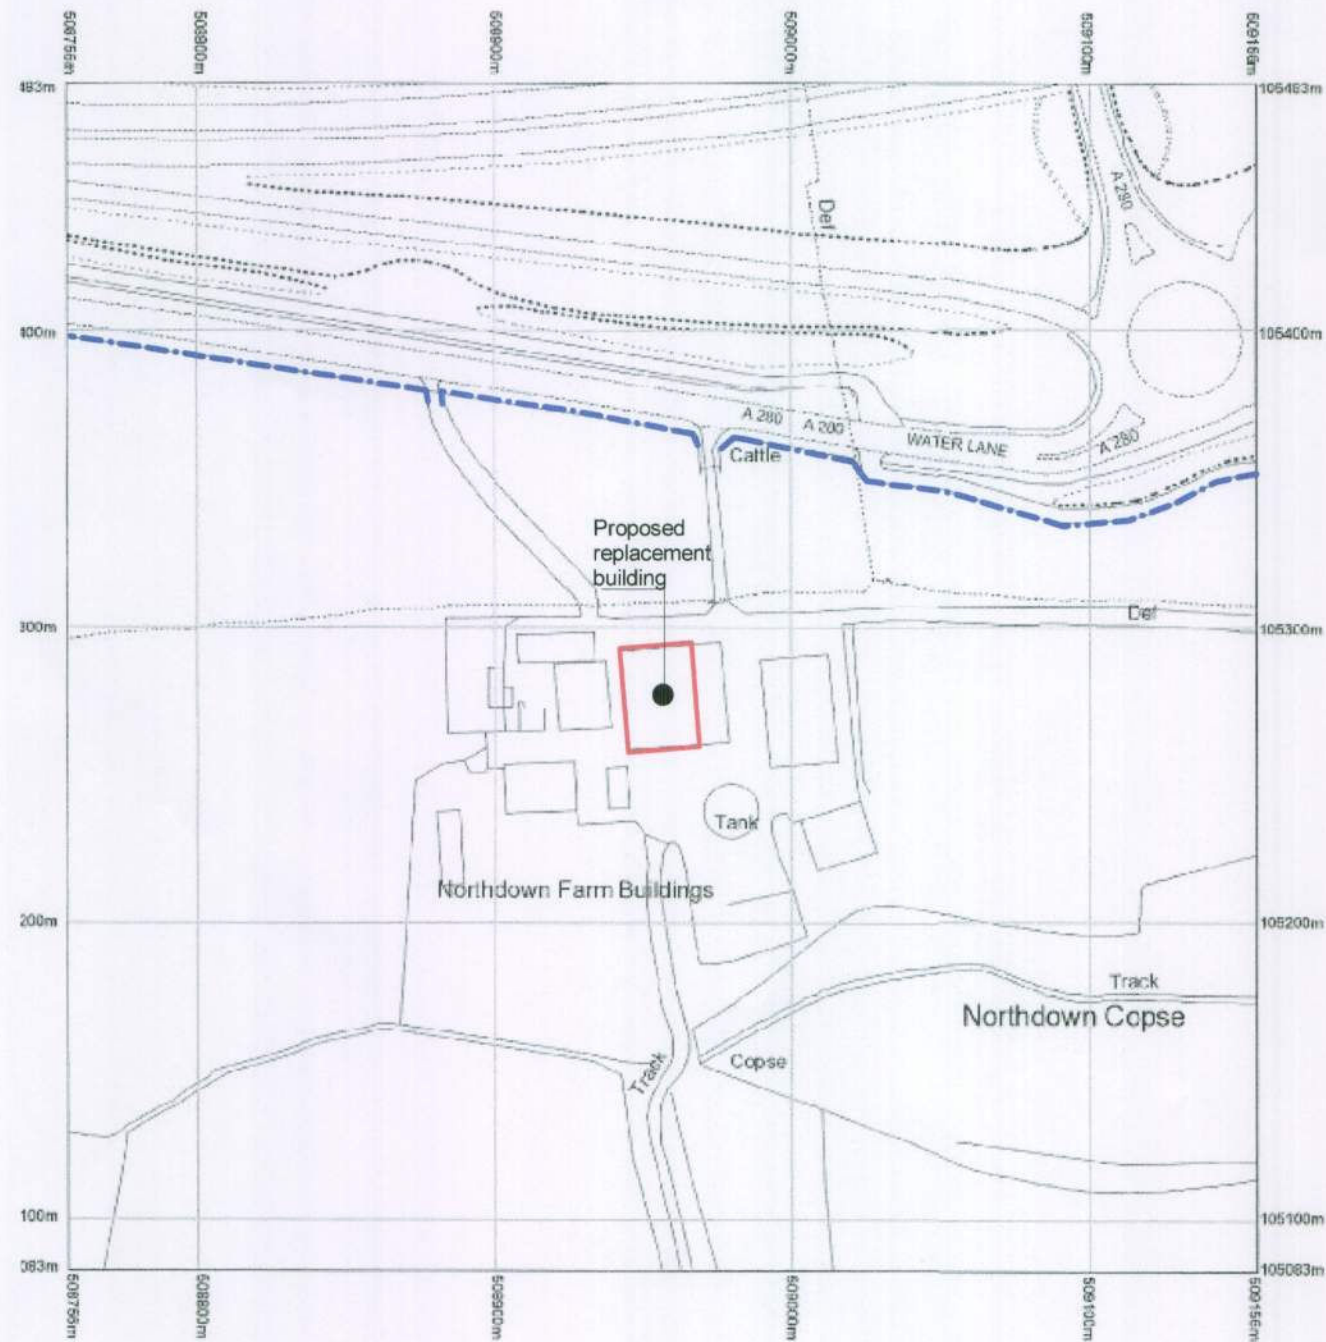


Reproduction in whole or in part is prohibited without the prior permission of Ordnance Survey.

Ordnance Survey and the OS Symbol are registered trademarks and OS MasterMap[®] is a trademark of Ordnance Survey, the national mapping agency of Great Britain.

The representation of a road, track or path is no evidence of a right of way.

The representation of features as lines is no evidence of a property boundary.

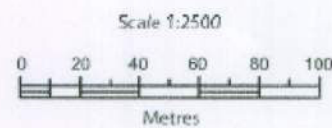

Supplied by: Getmapping
Centre coordinates: 508958, 105283

Project:	Client:
Replacement Cattle Building. Northdown Farm, Arundel Rd. Patching, BN13 3UQ.	Mr. C. Somerset. Castle Goring Estate.
Scale: As shown	D & D CONSTRUCTION RINGMER LTD. 19/21 THE INDUSTRIAL ESTATE CRADLE HILL ROAD SEAFORD BN25 3JE
Drg no. 1314/01	Tel: 01323 890403
Date: December 2009	Fax: 01323 490140
Drawn by: AGH	

FG 161 09