


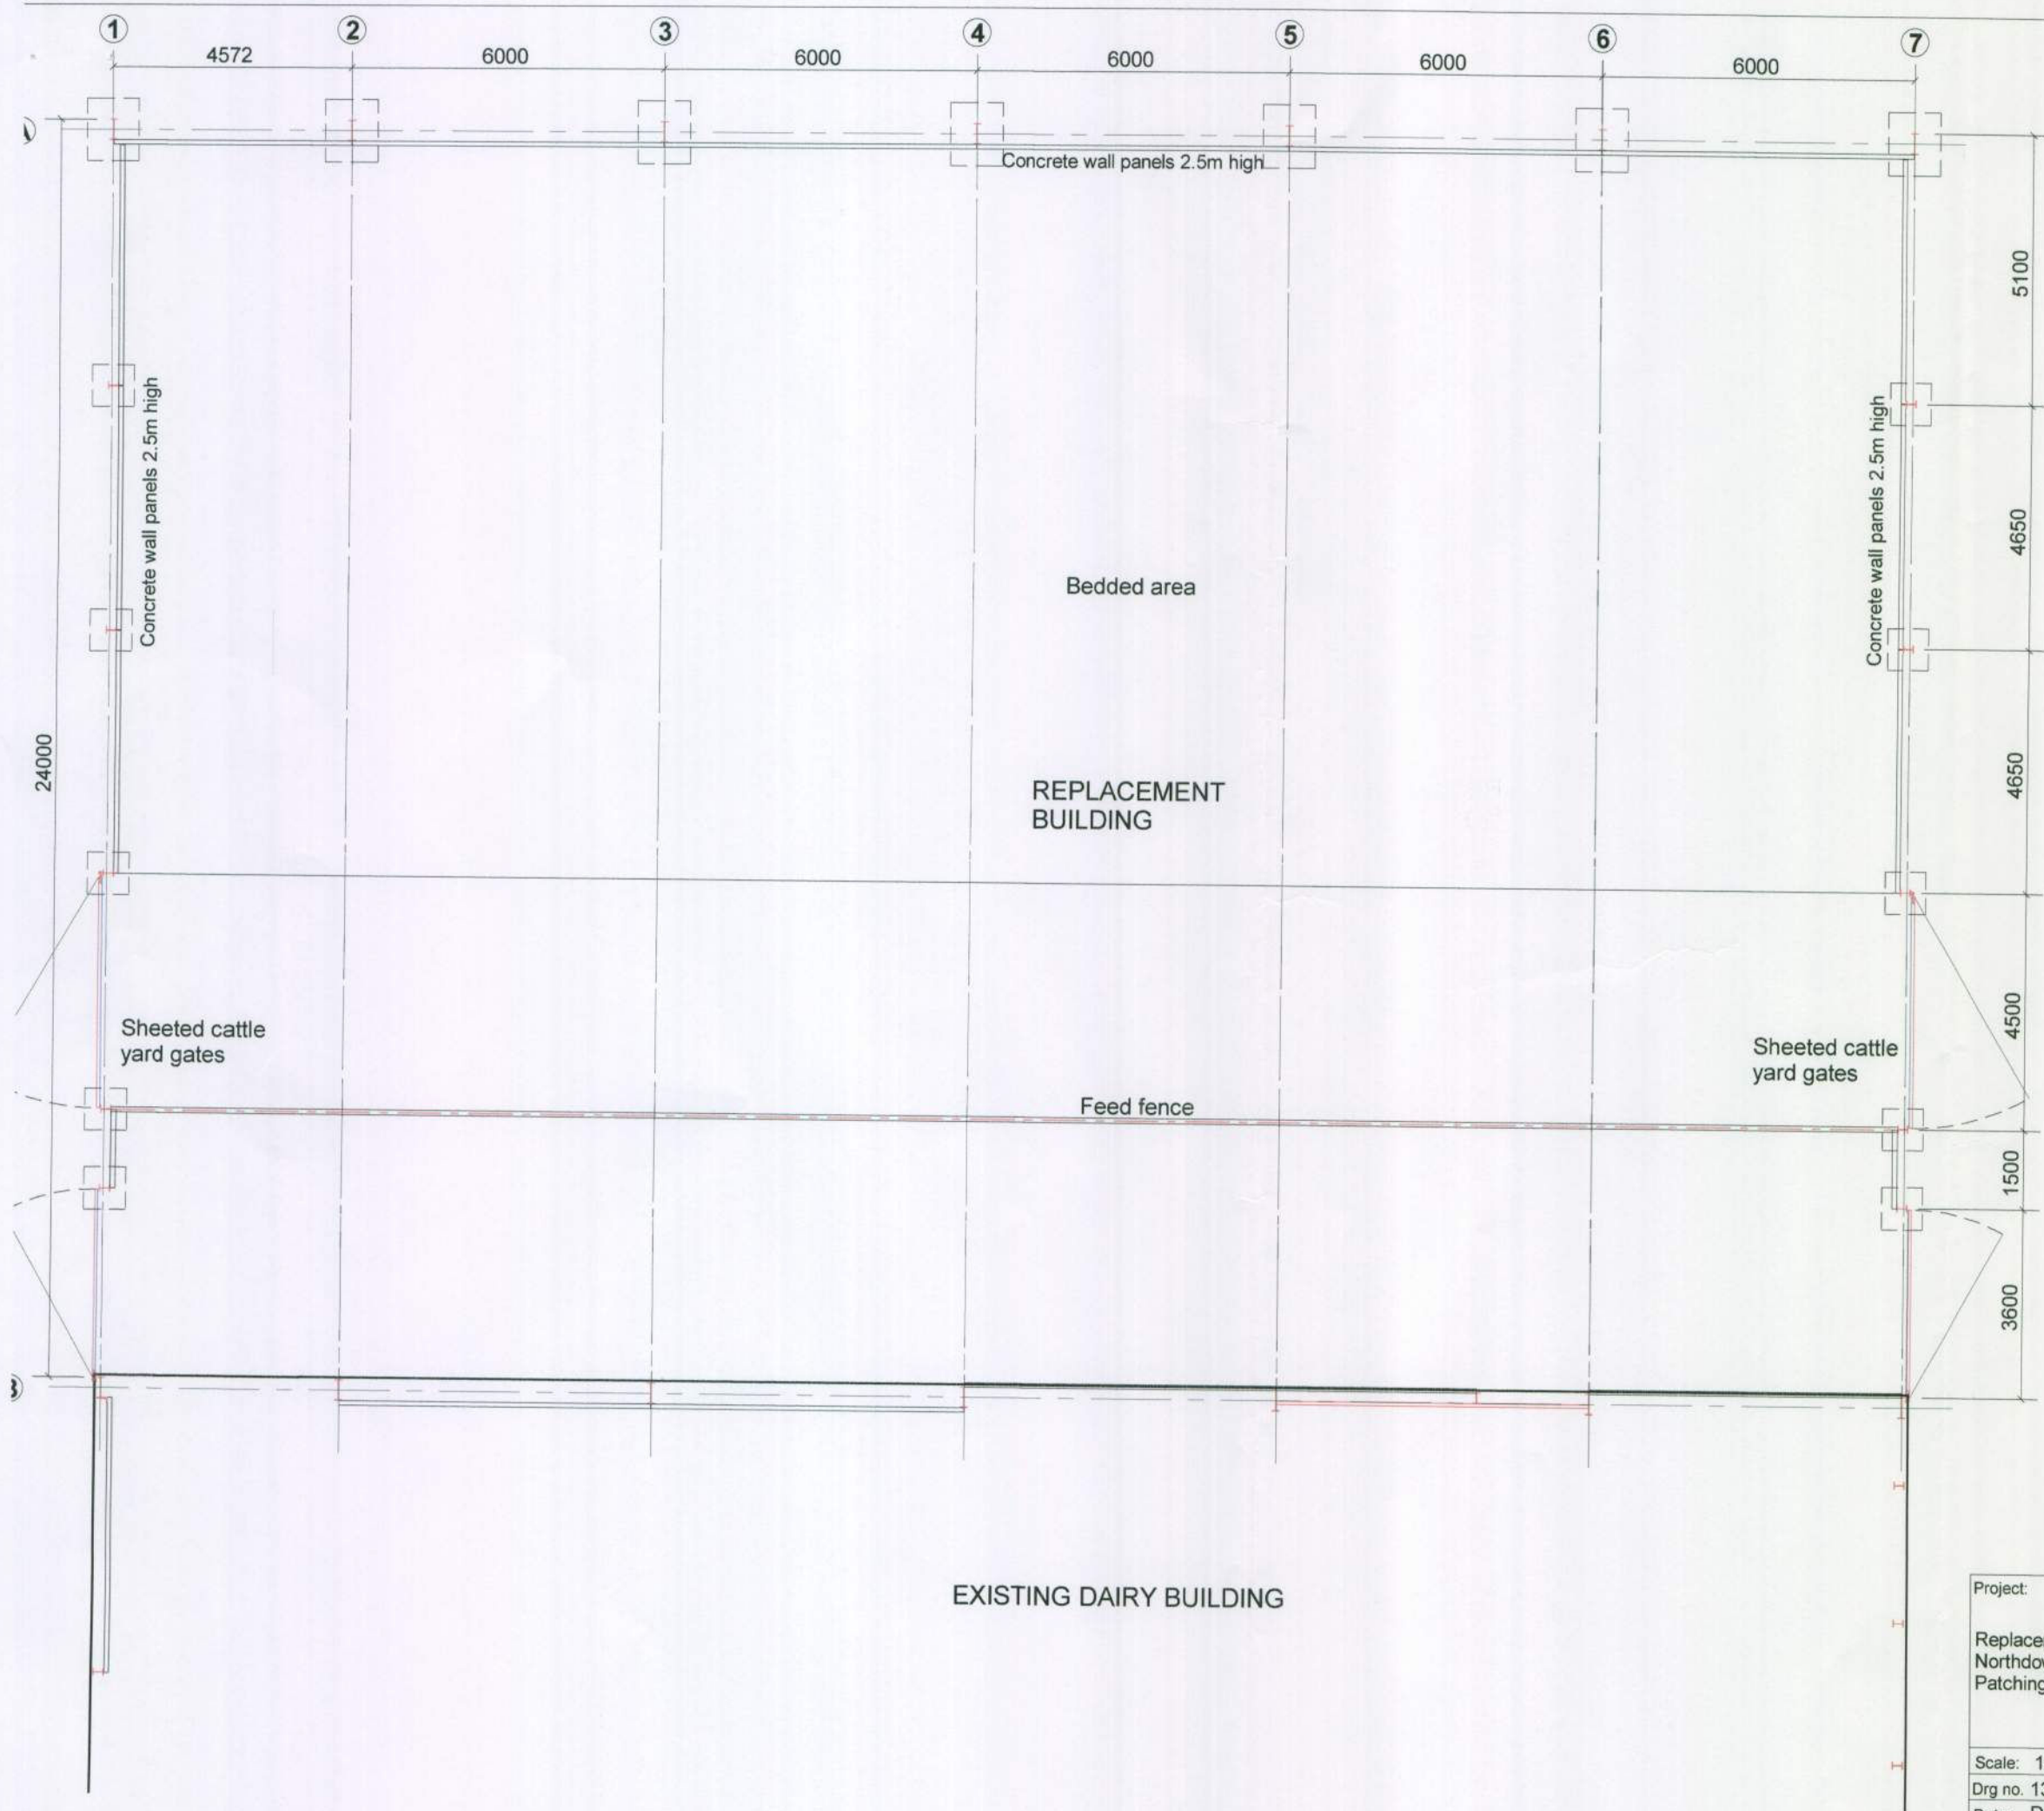

NO. FG 161 09

Received

Project:	Client:
Replacement Cattle Building. Northdown Farm, Arundel Rd. Patching, BN13 3UQ.	Mr. C. Somerset. Castle Goring Estate.
Scale: 1:125	D & D CONSTRUCTION RINGMER LTD.
Drg no. 1314/02	19/21 THE INDUSTRIAL ESTATE CRADLE HILL ROAD
Date: December 2009	SEAFORD BN25 3JE
Drawn by: AGH	Tel: 01323 890403
	Fax: 01323 490140