
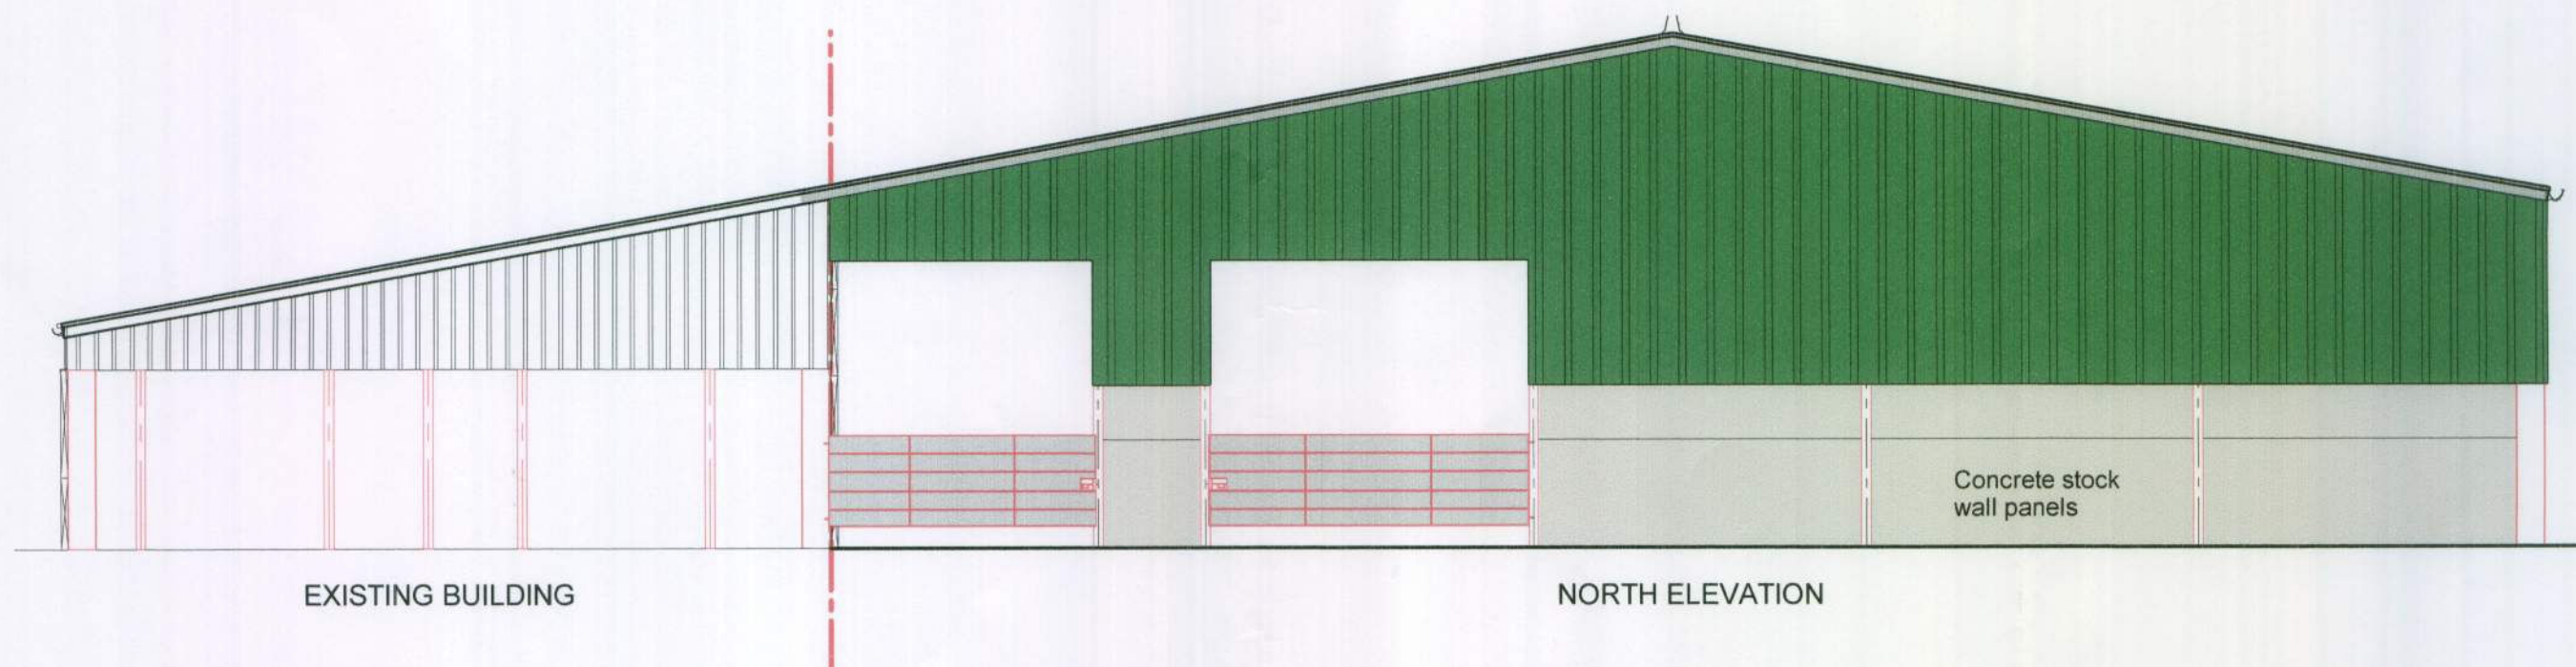


FG 161 09

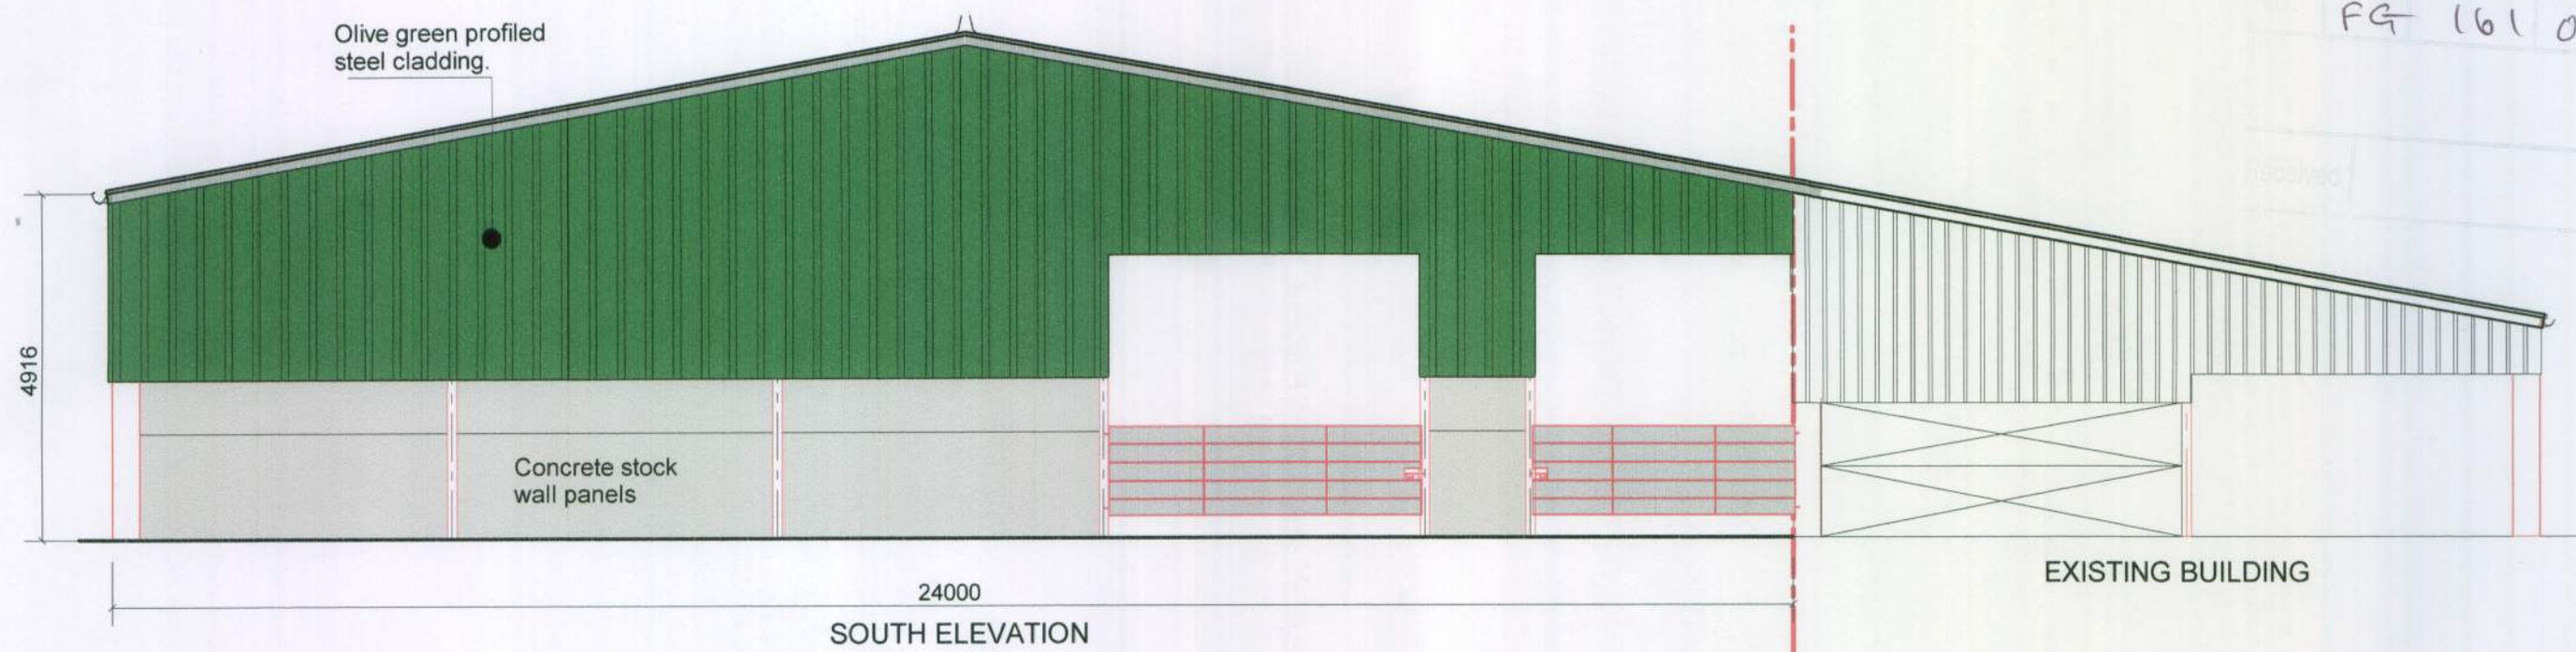

Project:	Client:
Replacement Building at Northdown Farm, Arundel Rd. Patching, BN13 3UQ.	Mr. C. Somerset. Castle Goring Estate.
Scale: 1:100	D & D CONSTRUCTION
Drg no. 1314/03	RINGMER LTD.
Date: December 2009	19/21 THE INDUSTRIAL ESTATE
Drawn by: AGH	CRADLE HILL ROAD
	SEAFORD BN25 3JE
	Tel: 01323 890403
	Fax: 01323 490140