



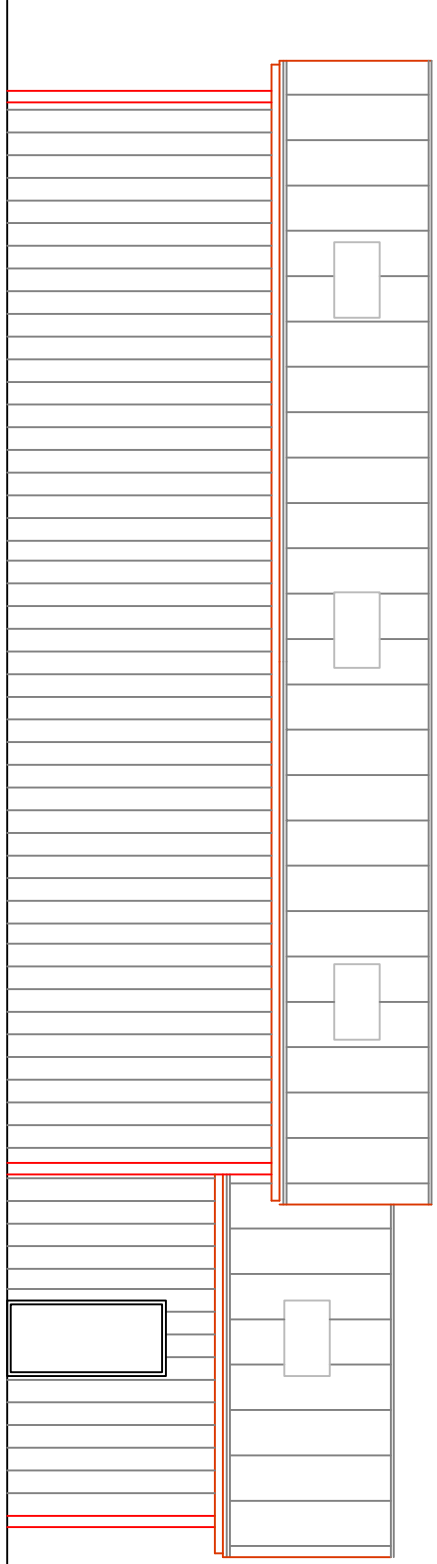



East

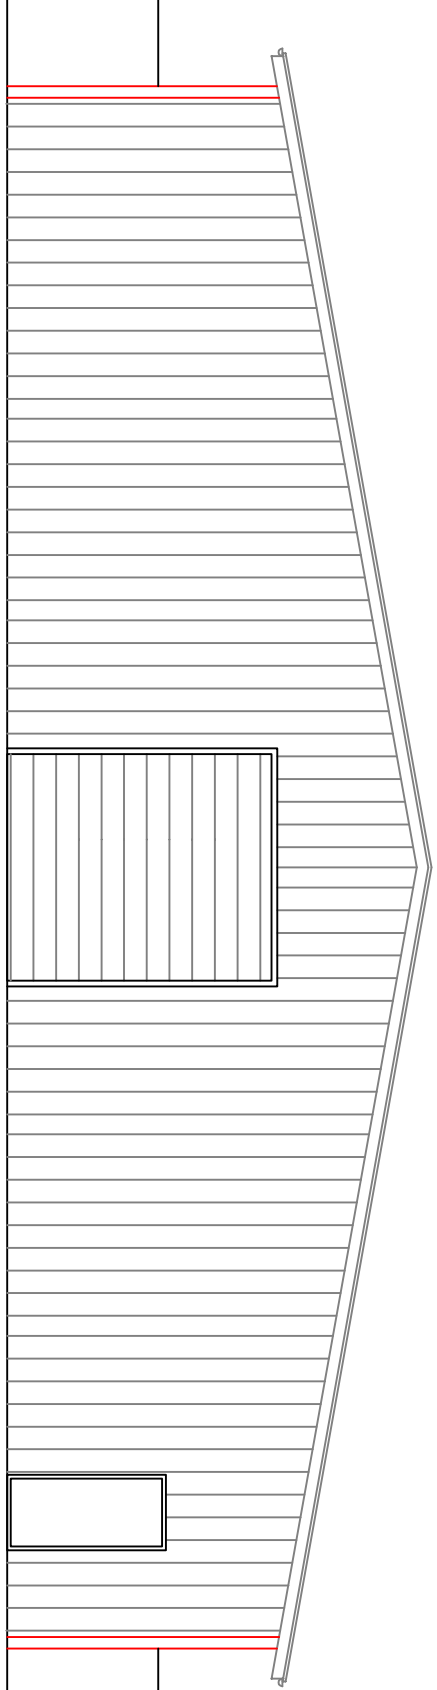

South


railway embankment behind

railway embankment behind

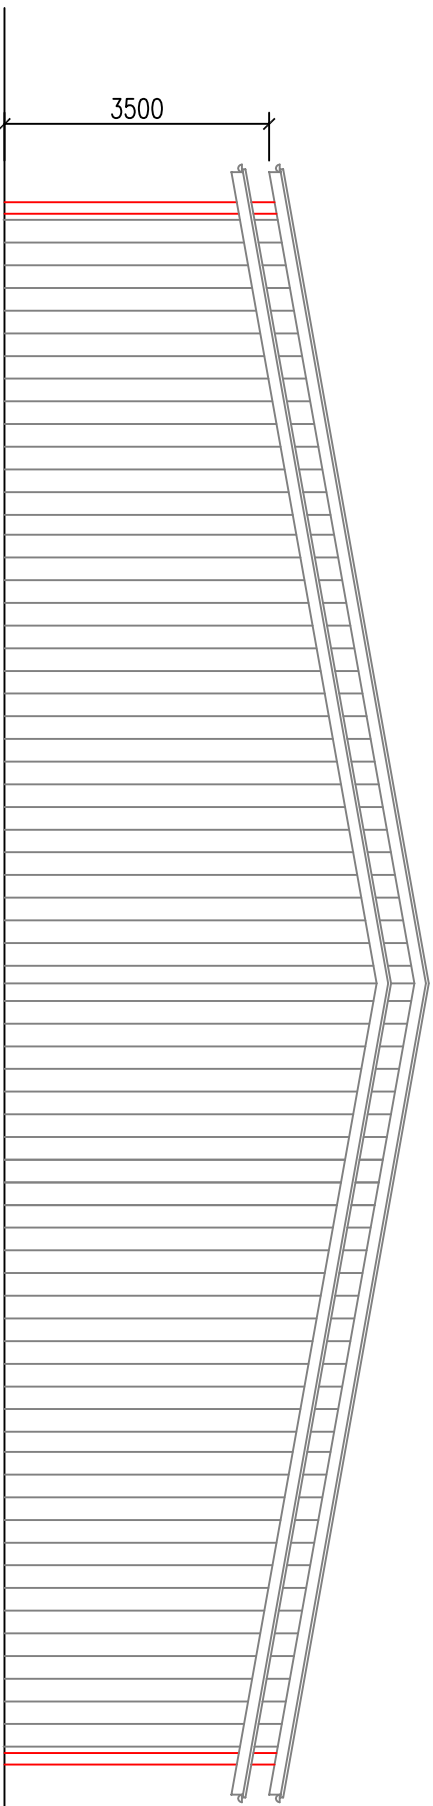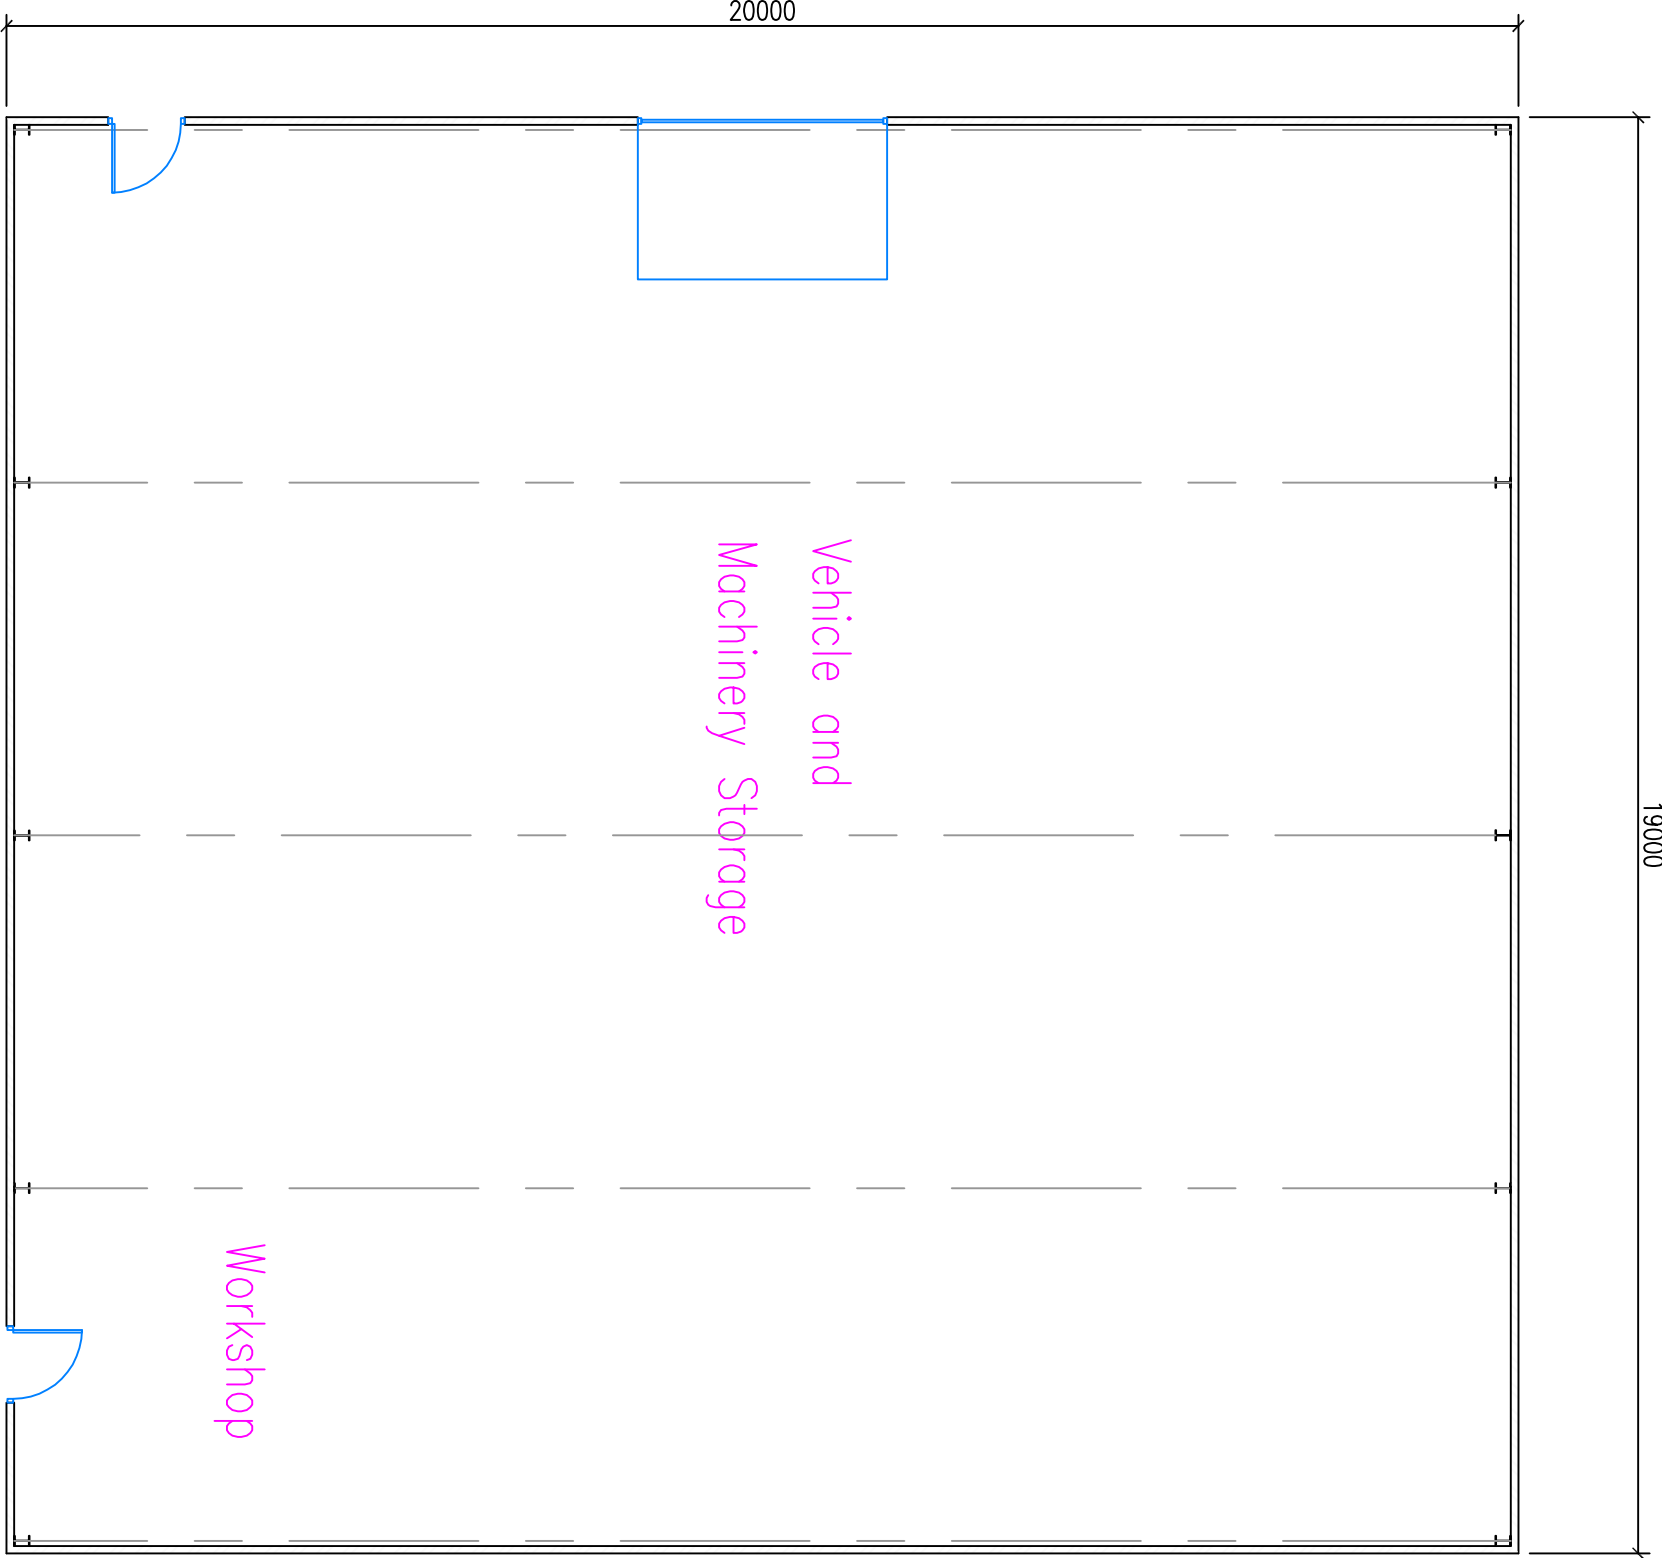

North

3500

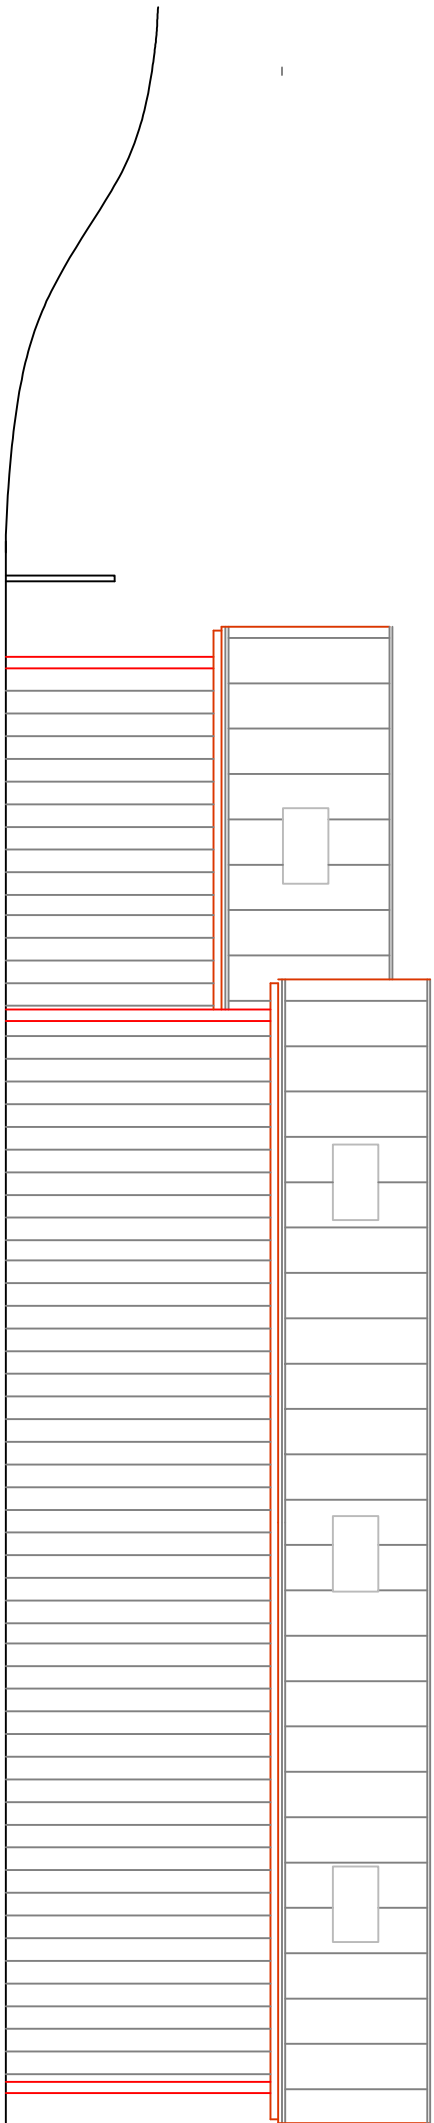

West

General Notes

No.	Revision/Issue	Date	

Firm Name and Address
STEPHEN JUPP MRTPI
CHARTERED TOWN PLANNER
348 CHICHESTER ROAD
BOGNOR REGIS
PO21 5BX
T: 01243 522113
E: [stepplanning.co.uk](mailto:sj@stepplanning.co.uk)

Project Name and Address
Floor Plan & Elevations
New Storage Barn
Onslow Caravan Park
Ferring

Project	ADC/5/14	Sheet
Date	12.11.2014	
Scale	1:100 @ A1	4B