



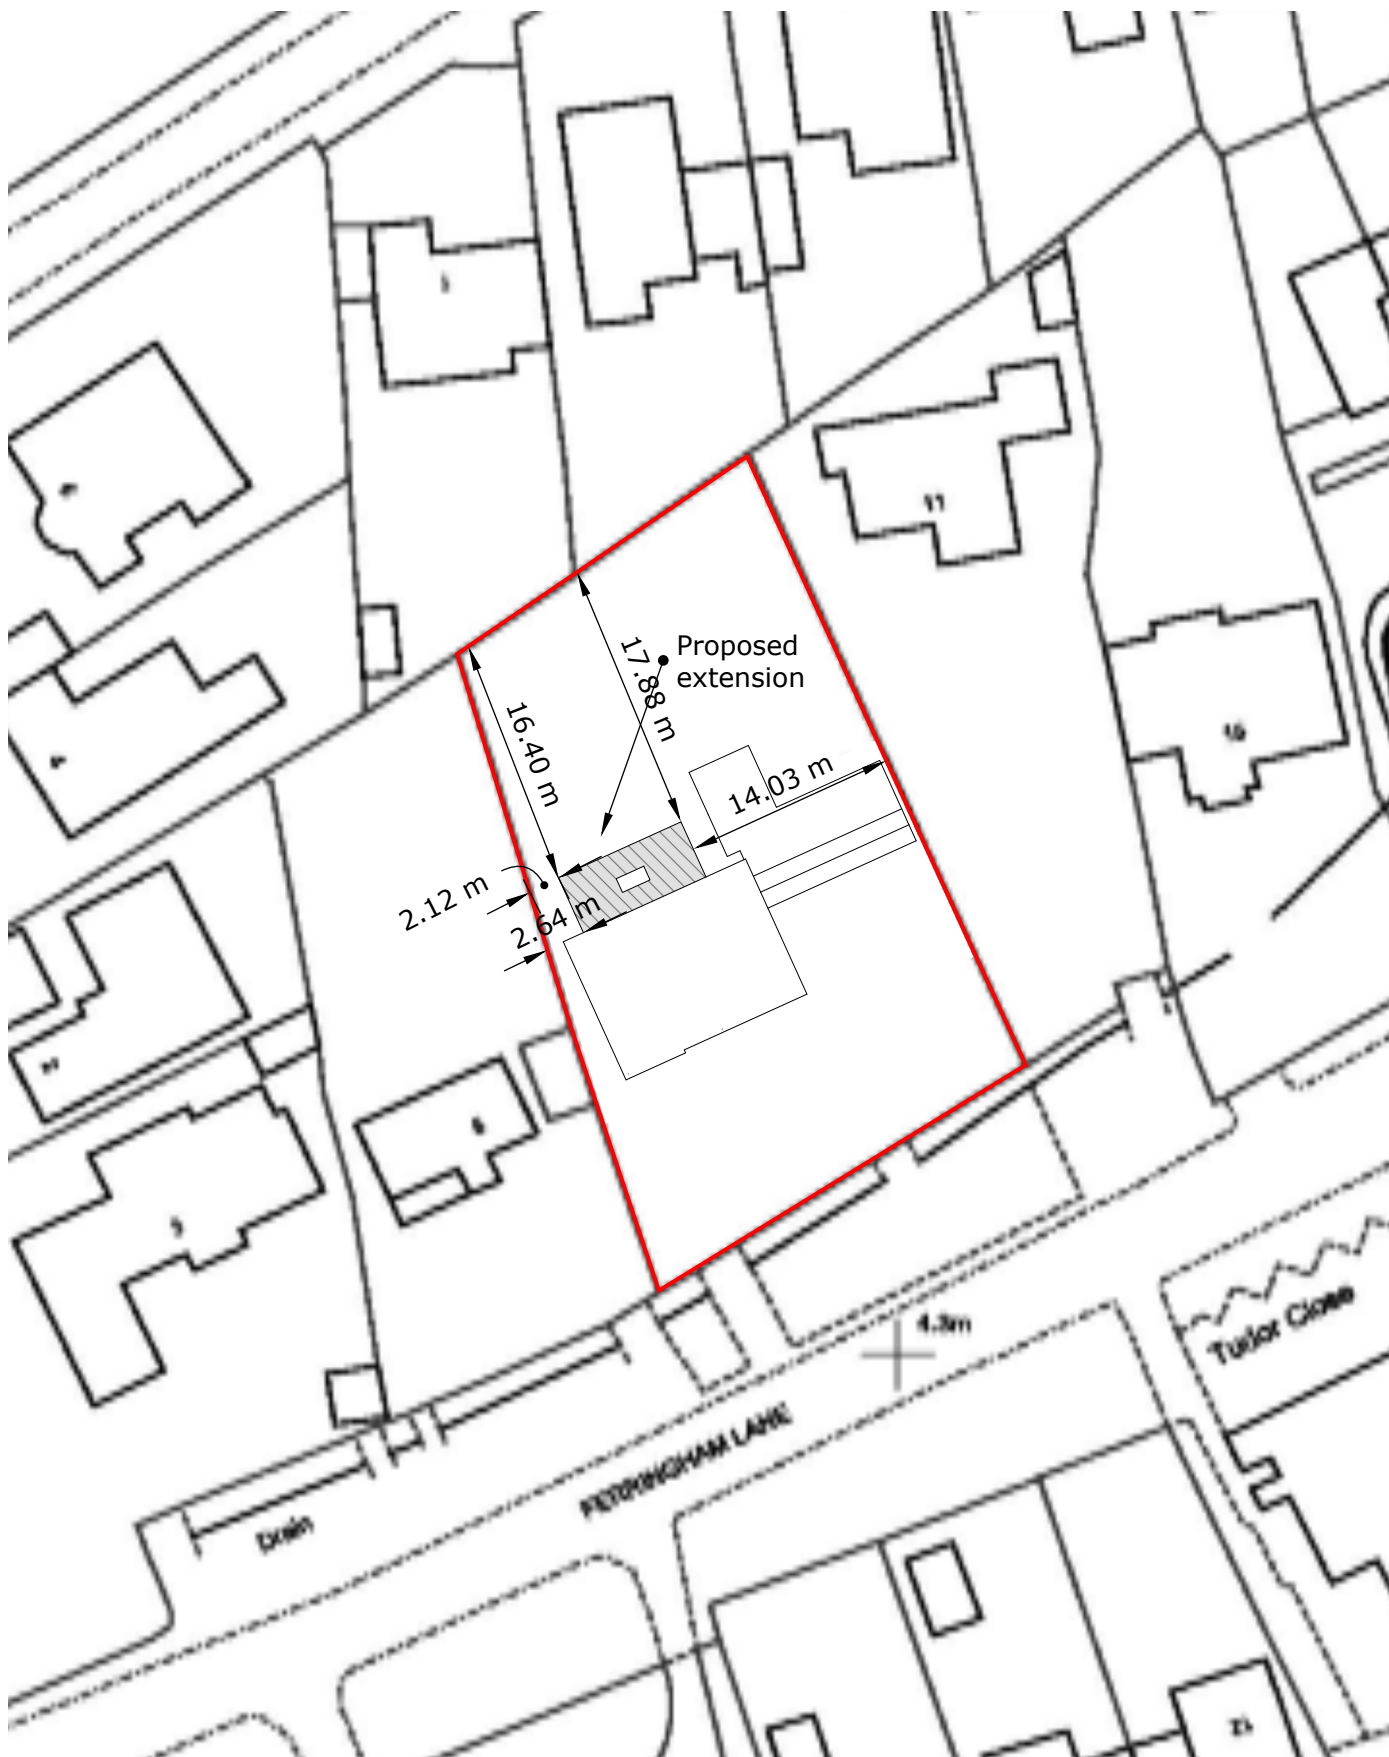

NORTH

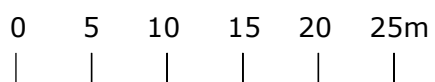

SCALE 1:500 @ A4

BLOCK PLAN 1:500 @ A4

7 FERRINGHAM LANE
FERRING
WEST SUSSEX

DATE: 04/12/2020
DRWG No. DS/WOODS/04 rev1