

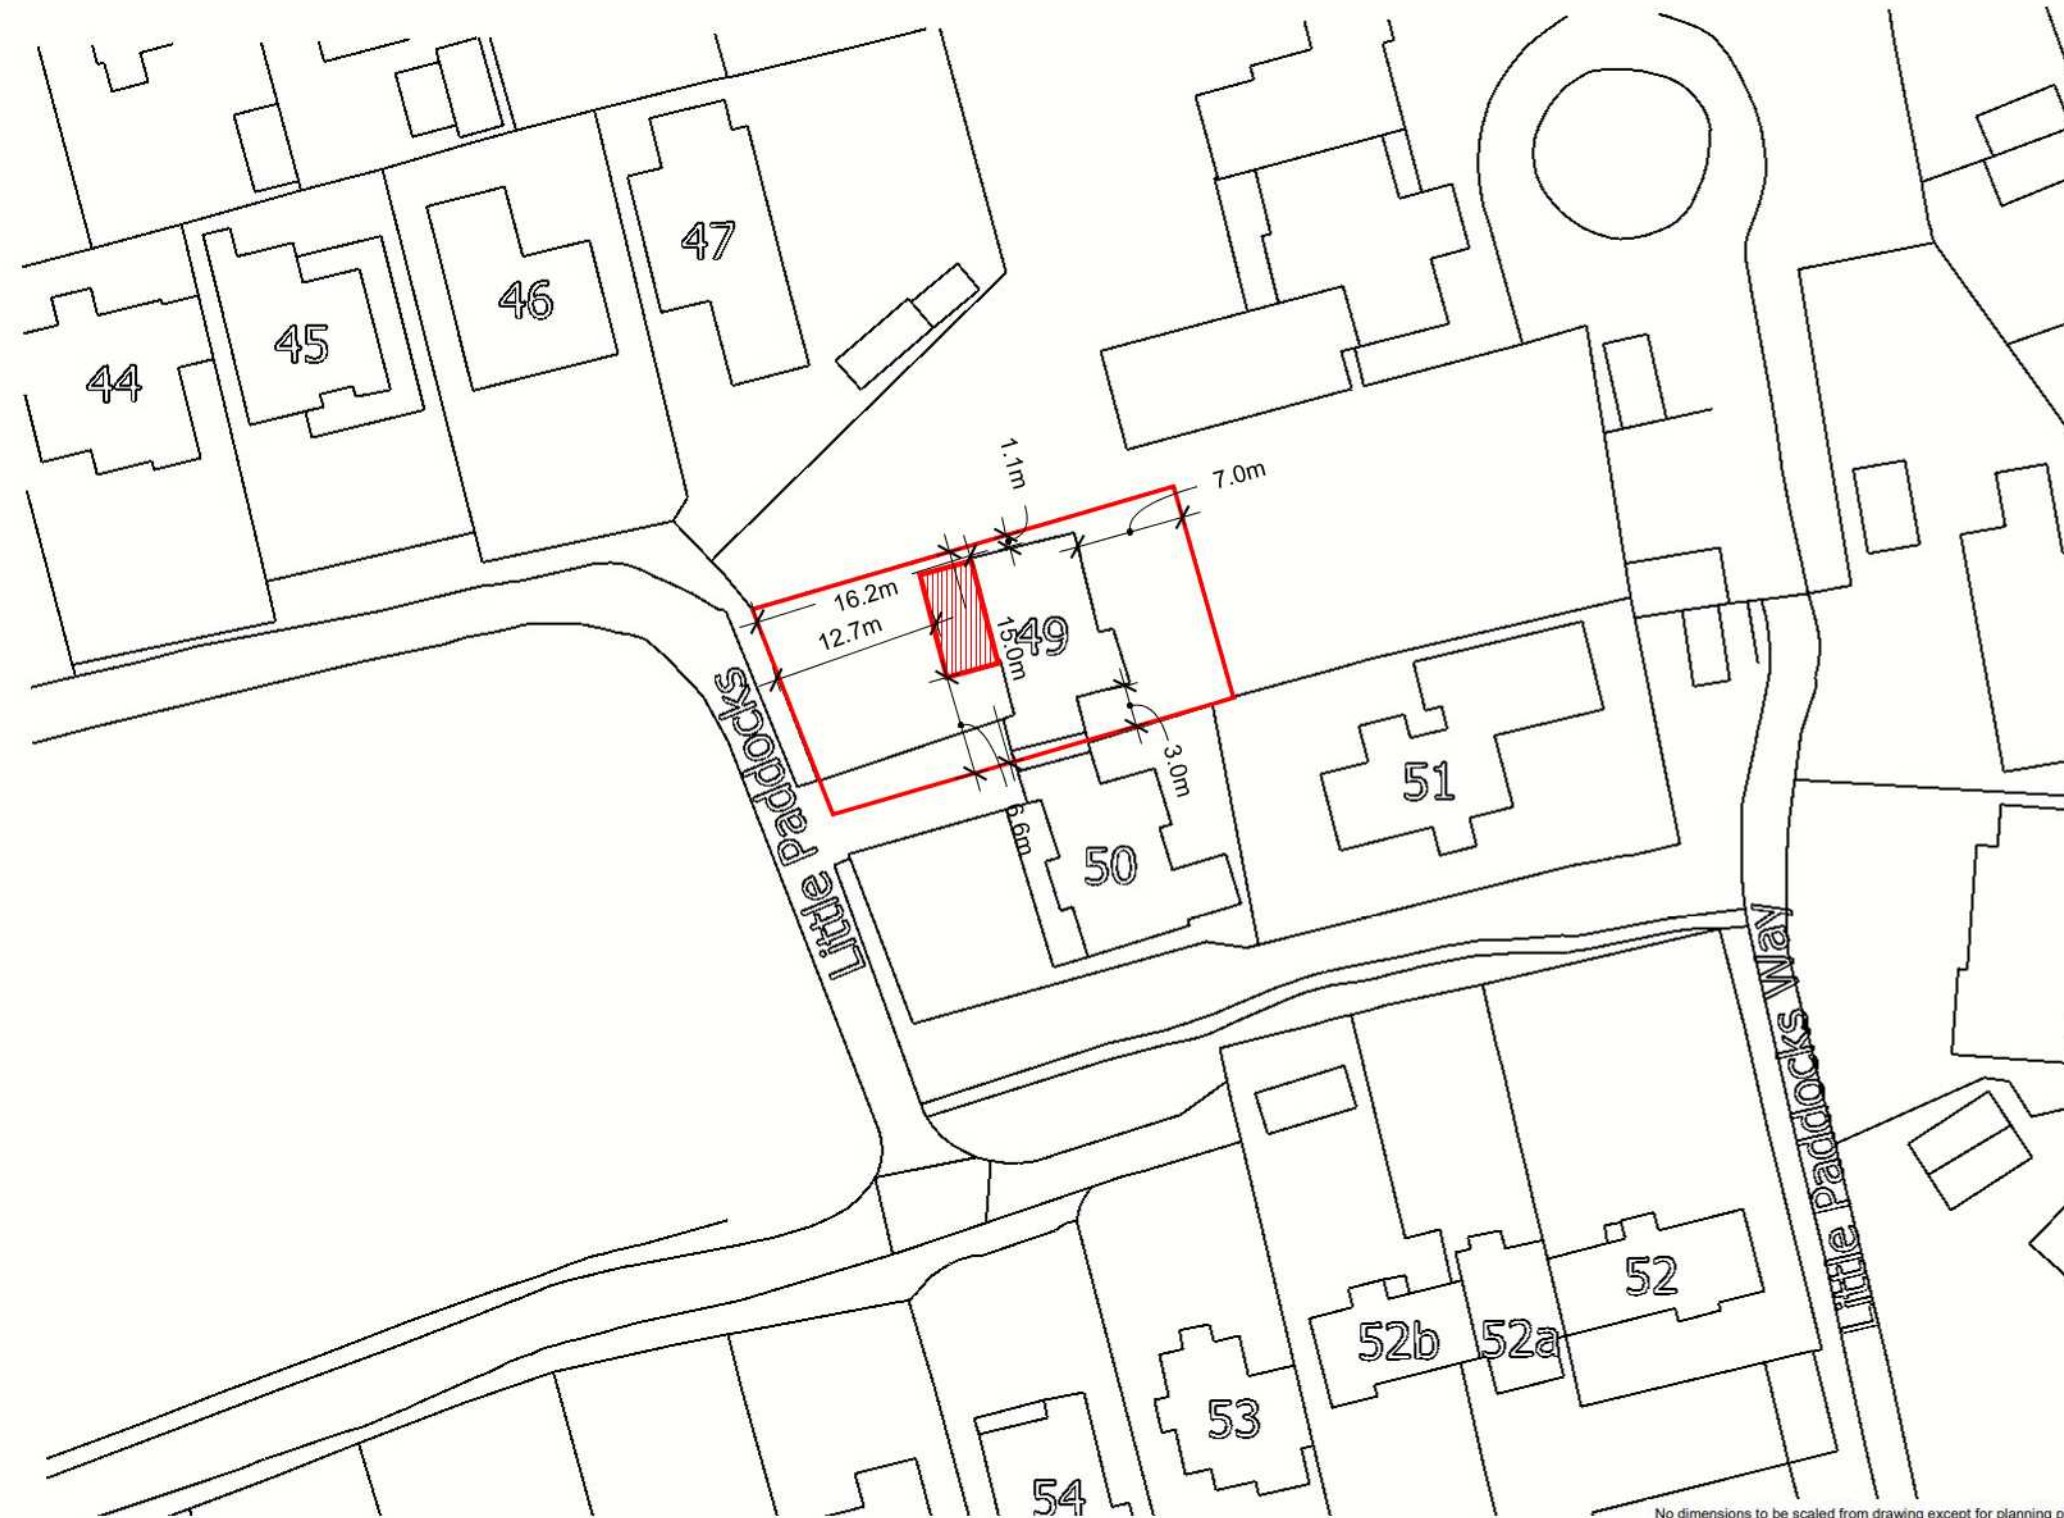


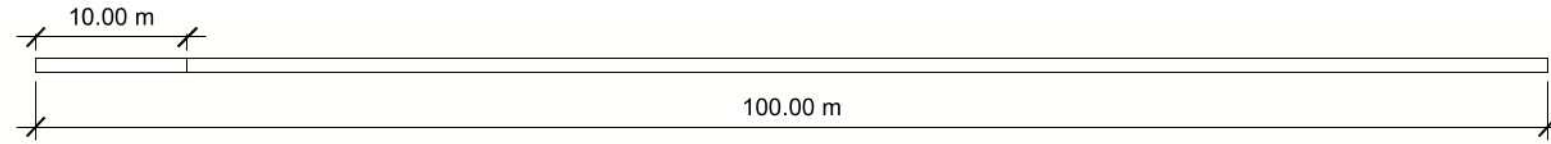

No dimensions to be scaled from drawing except for planning purposes.
The contractor should check all dimensions on site.

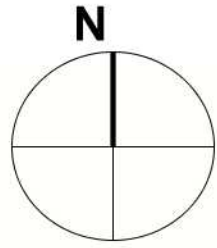

CLIENT
Mr & Mrs Johnstone
49 Little Paddocks
Ferring
BN12 5NH

ISSUE
09.12.2020
SCALE@A3
1:500

PROJECT NO.
FR-EXT-001
PROJECT
3D-20-LPAD

DRAWN BY
AKC
DESCRIPTION
BLOCK PLAN

Rev
a
2.1