


Materials Schedule:


Roof - black felt laid to fall

Walls - timber weatherboard, light oak colour



Floor - concrete base laid to fall

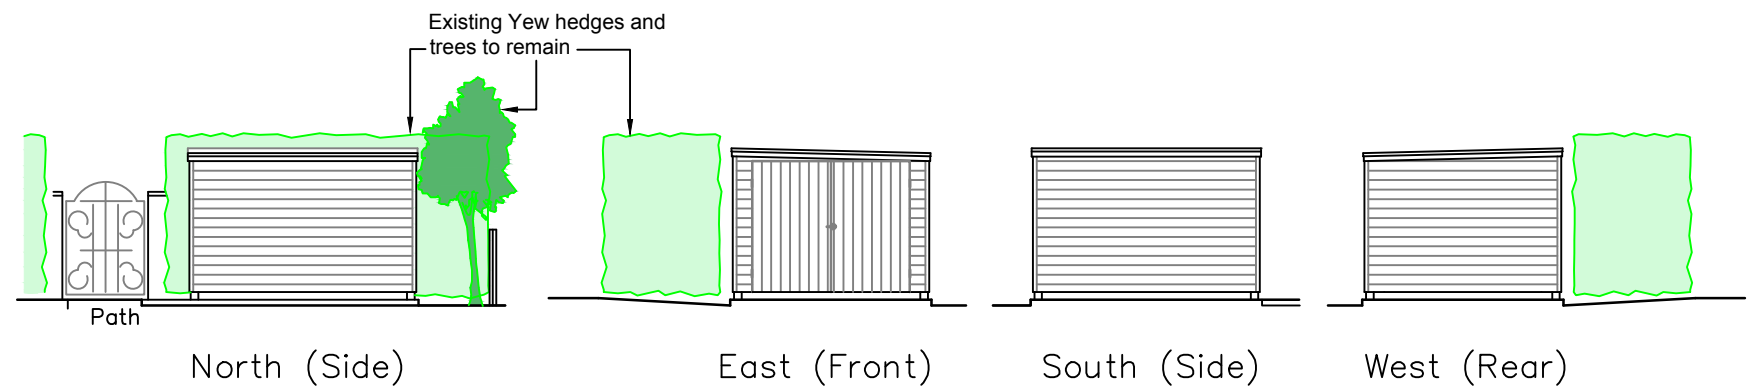


Elevations 1:100

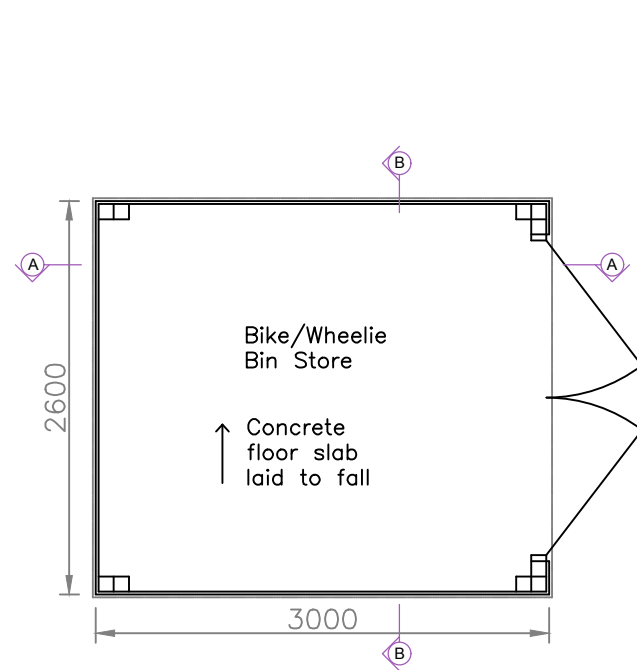

Plan 1:50

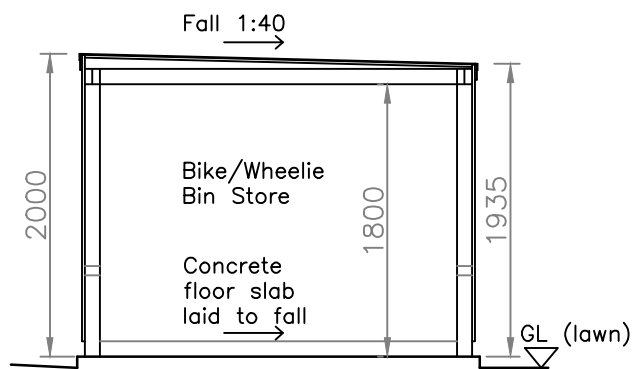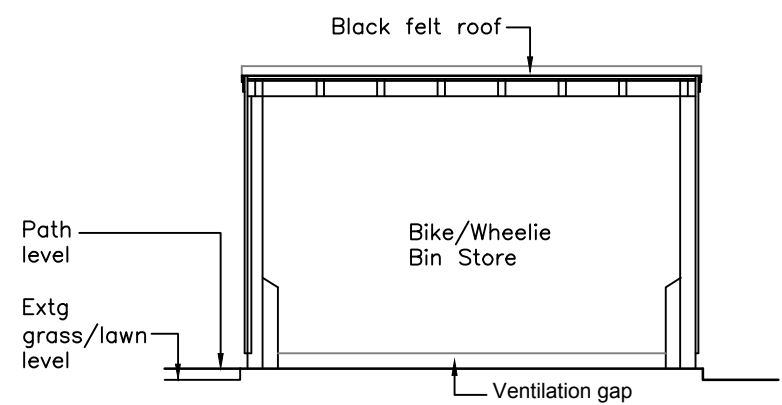

Sections 1:50

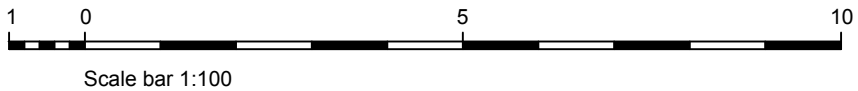

Job Title	33 Downview Avenue, Ferring		
Client	Mr & Mrs J Pearson		
Drawing Name	Plans, Elevations and Sections - Proposed		
Drawn by	ALP	Date	Sept 21
Drawing Scale	1:00, 1:50 at A3		
Drawing No	Status	Revision	
2021/ 03			