



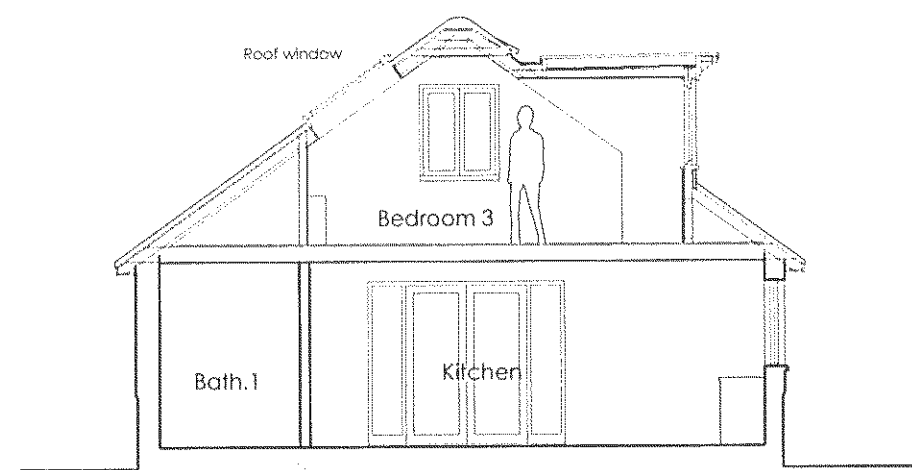

Cross-Section A-A

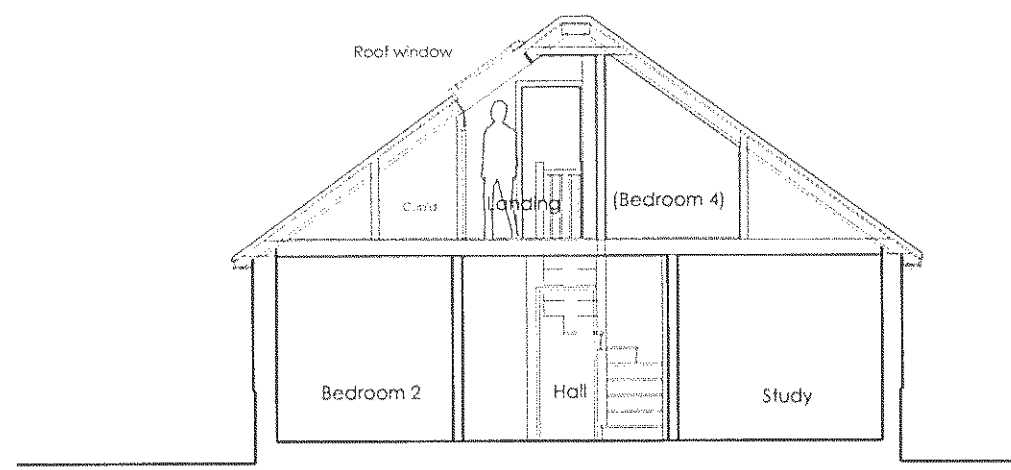

Cross-Section B-B

NOTES:

Revisions:

PROJECT: Extension and Alterations to : 18 Elm Park, Ferring BN12 5RW

Drawing Number: 2012.bf.02.09

Revision:

Cross-Sections AA & BB

Drawing: AS PROPOSED



Scale: 1:100

FOR Jennifer & Asa Colgate

Date: October 2012