


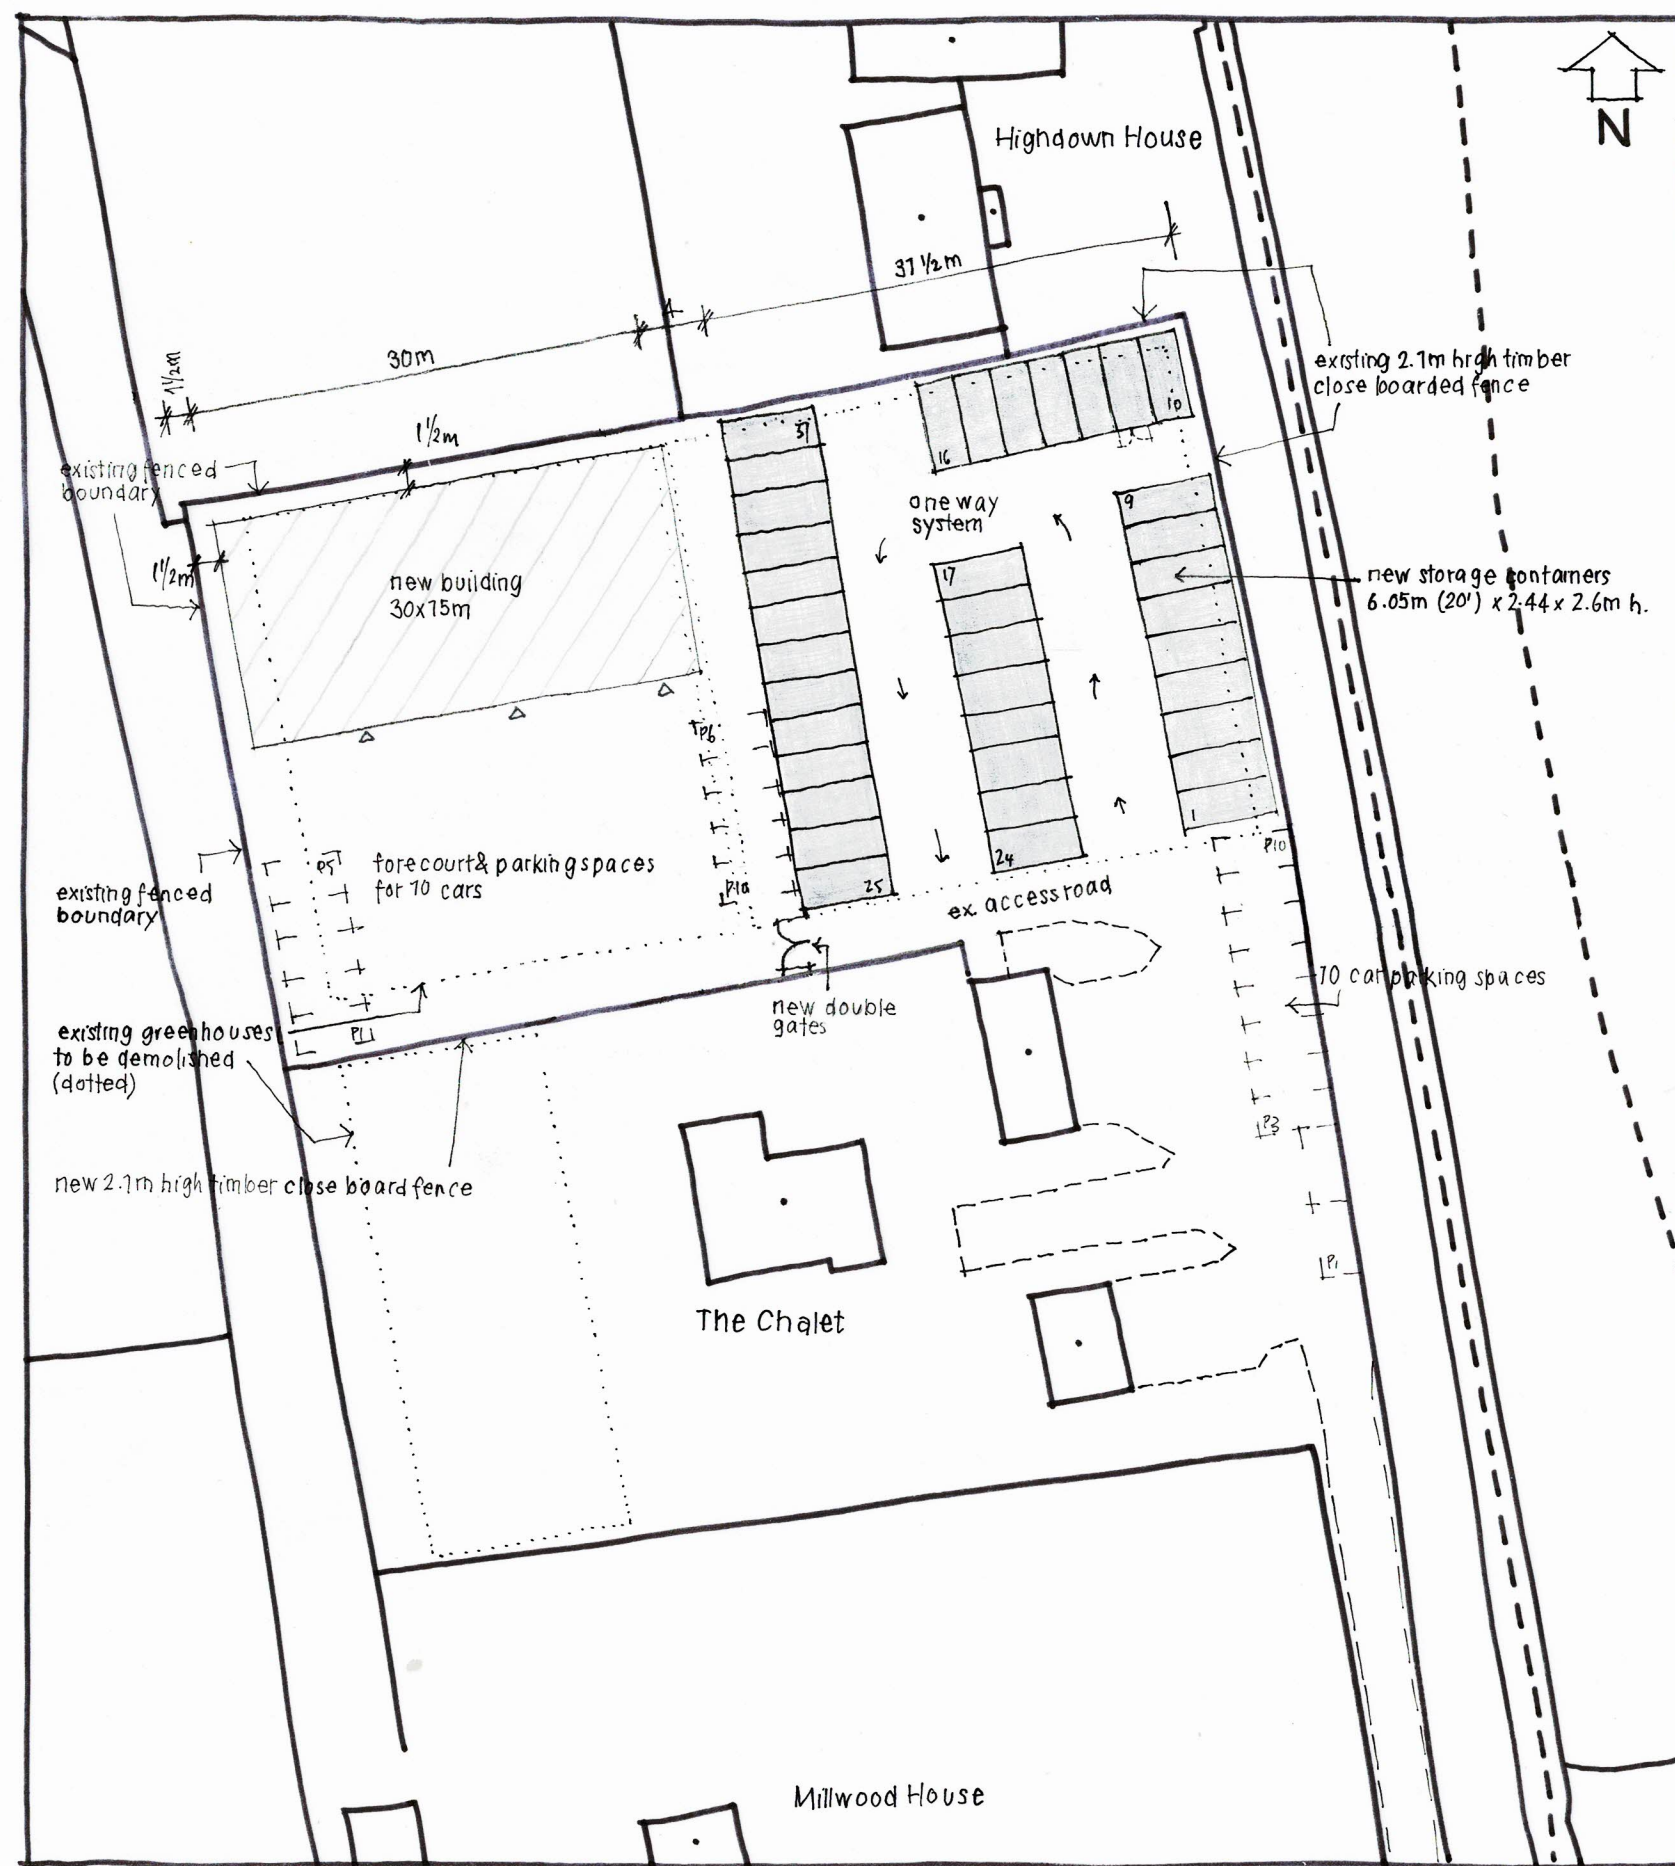

SITE PLAN 1:500 @ A3



THE CHALET, LITTLEHAMPTON ROAD, FERRING
Proposals 01
July 2021