


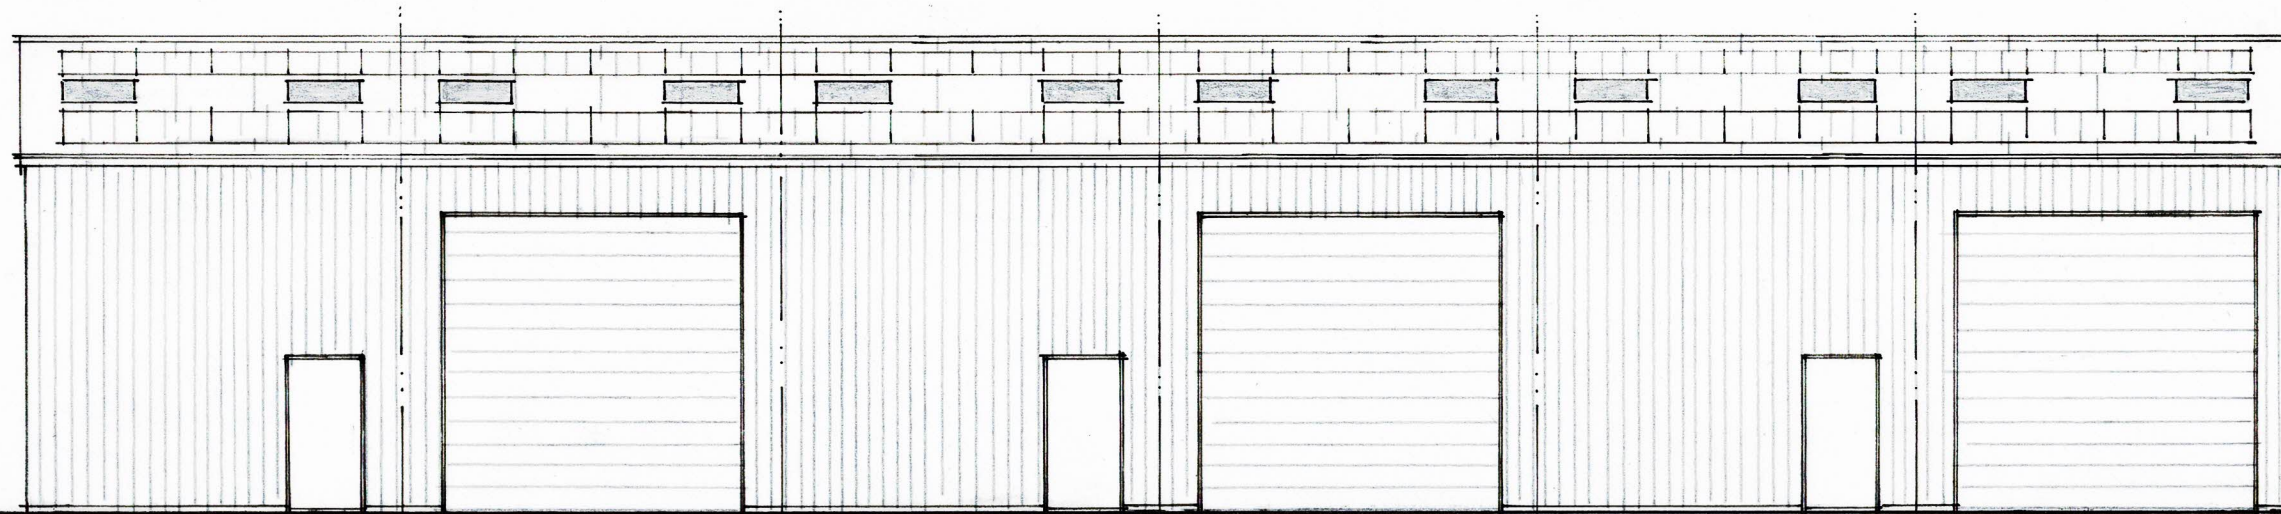

FRONT (s) ELEVATION 1:100 @ A3 / 1:50 @ A1



SCHEDULE OF FINISHES

ELEVATIONS

: AS35 composite wall cladding panels (80mm thick), colour TBA

ROOF

: AS35 composite roof cladding panels (100mm thick), colour TBA, with glazed roofing panels


R/W GOODS/

: colour coded plastisol external guttering/downpipes


DOOR

: powdercoated aluminium personnel door & composite Roller shutter garage door


SAMPLES TO PROVIDED FOR APPROVAL BY CLIENT & THE LOCAL PLANNING AUTHORITY IF REQUIRED

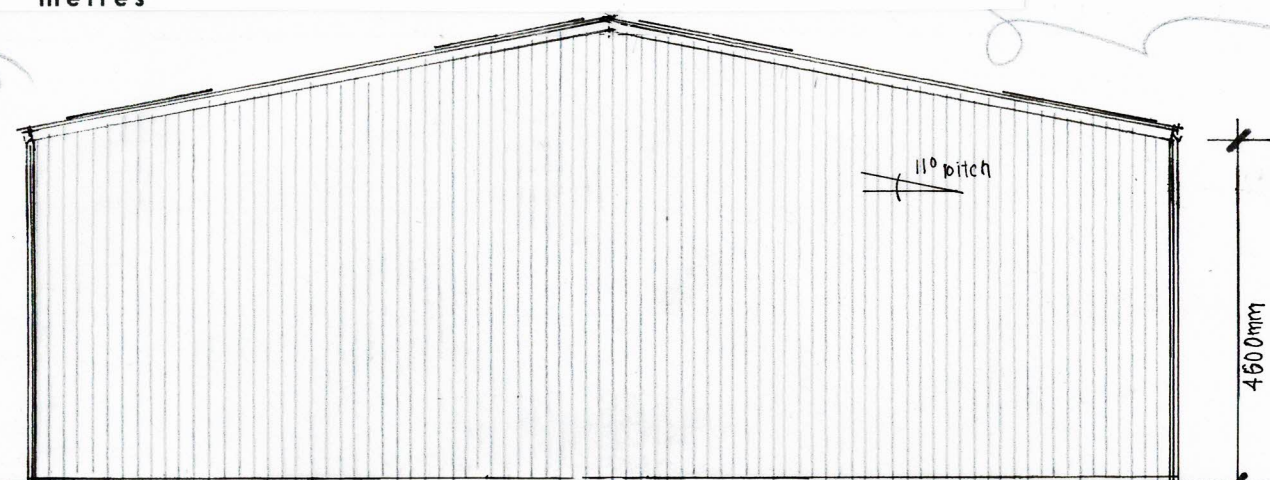

SIDE (w)

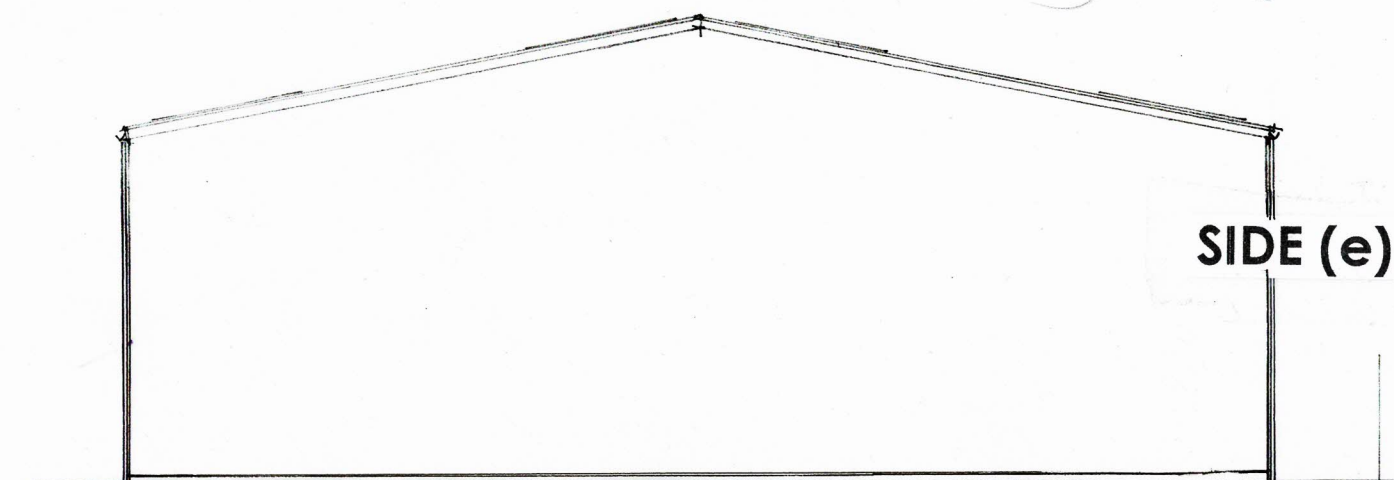

SIDE (e)

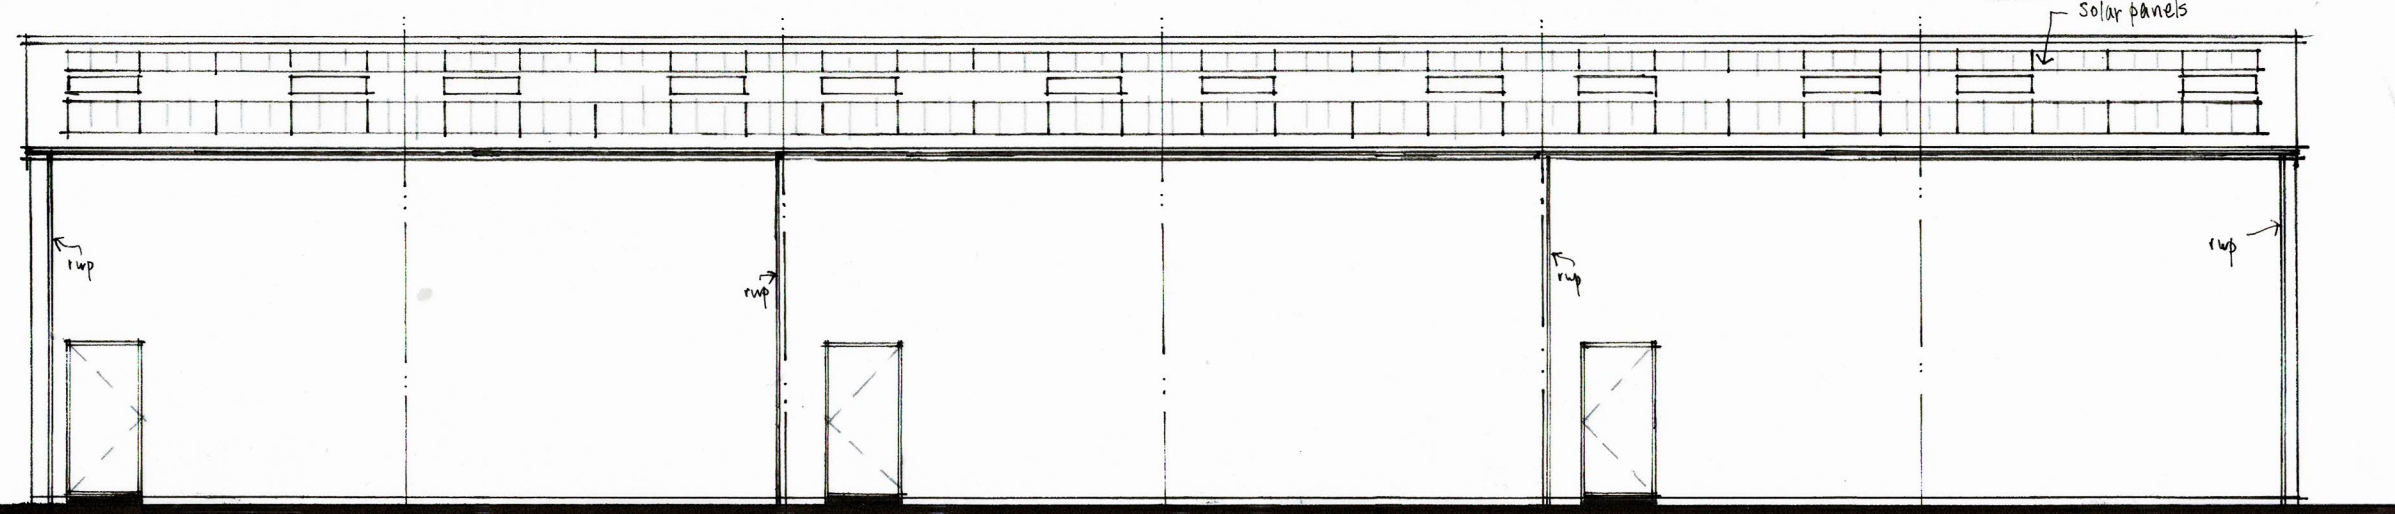

REAR (n)

Figured dimensions to take precedence over scaled dimensions. The contractor is to verify all dimensions on site before commencing any works.

Any discrepancies whatsoever to be brought to the attention of the client immediately.

The copyright of this drawing is reserved and the drawing must not be disclosed without authority.

Project

THE CHALET, LITTLEHAMPTON ROAD, FERRING

Proposed new building

Client

Mr Aragona & Ms Goodman

Drawing no.

FG/LHR/03

Scale

AS SHOWN

Date

August 2021

Drawn By

WG

WAYNE GANDER MCIAT
Chartered Architectural Technologist

98 Durrington Lane
WORTHING
West Sussex
BN13 2RQ
Tel 07808 887896
Email - waynegander08@gmail.com