



THE CHALET, L'TON ROAD, FERRING

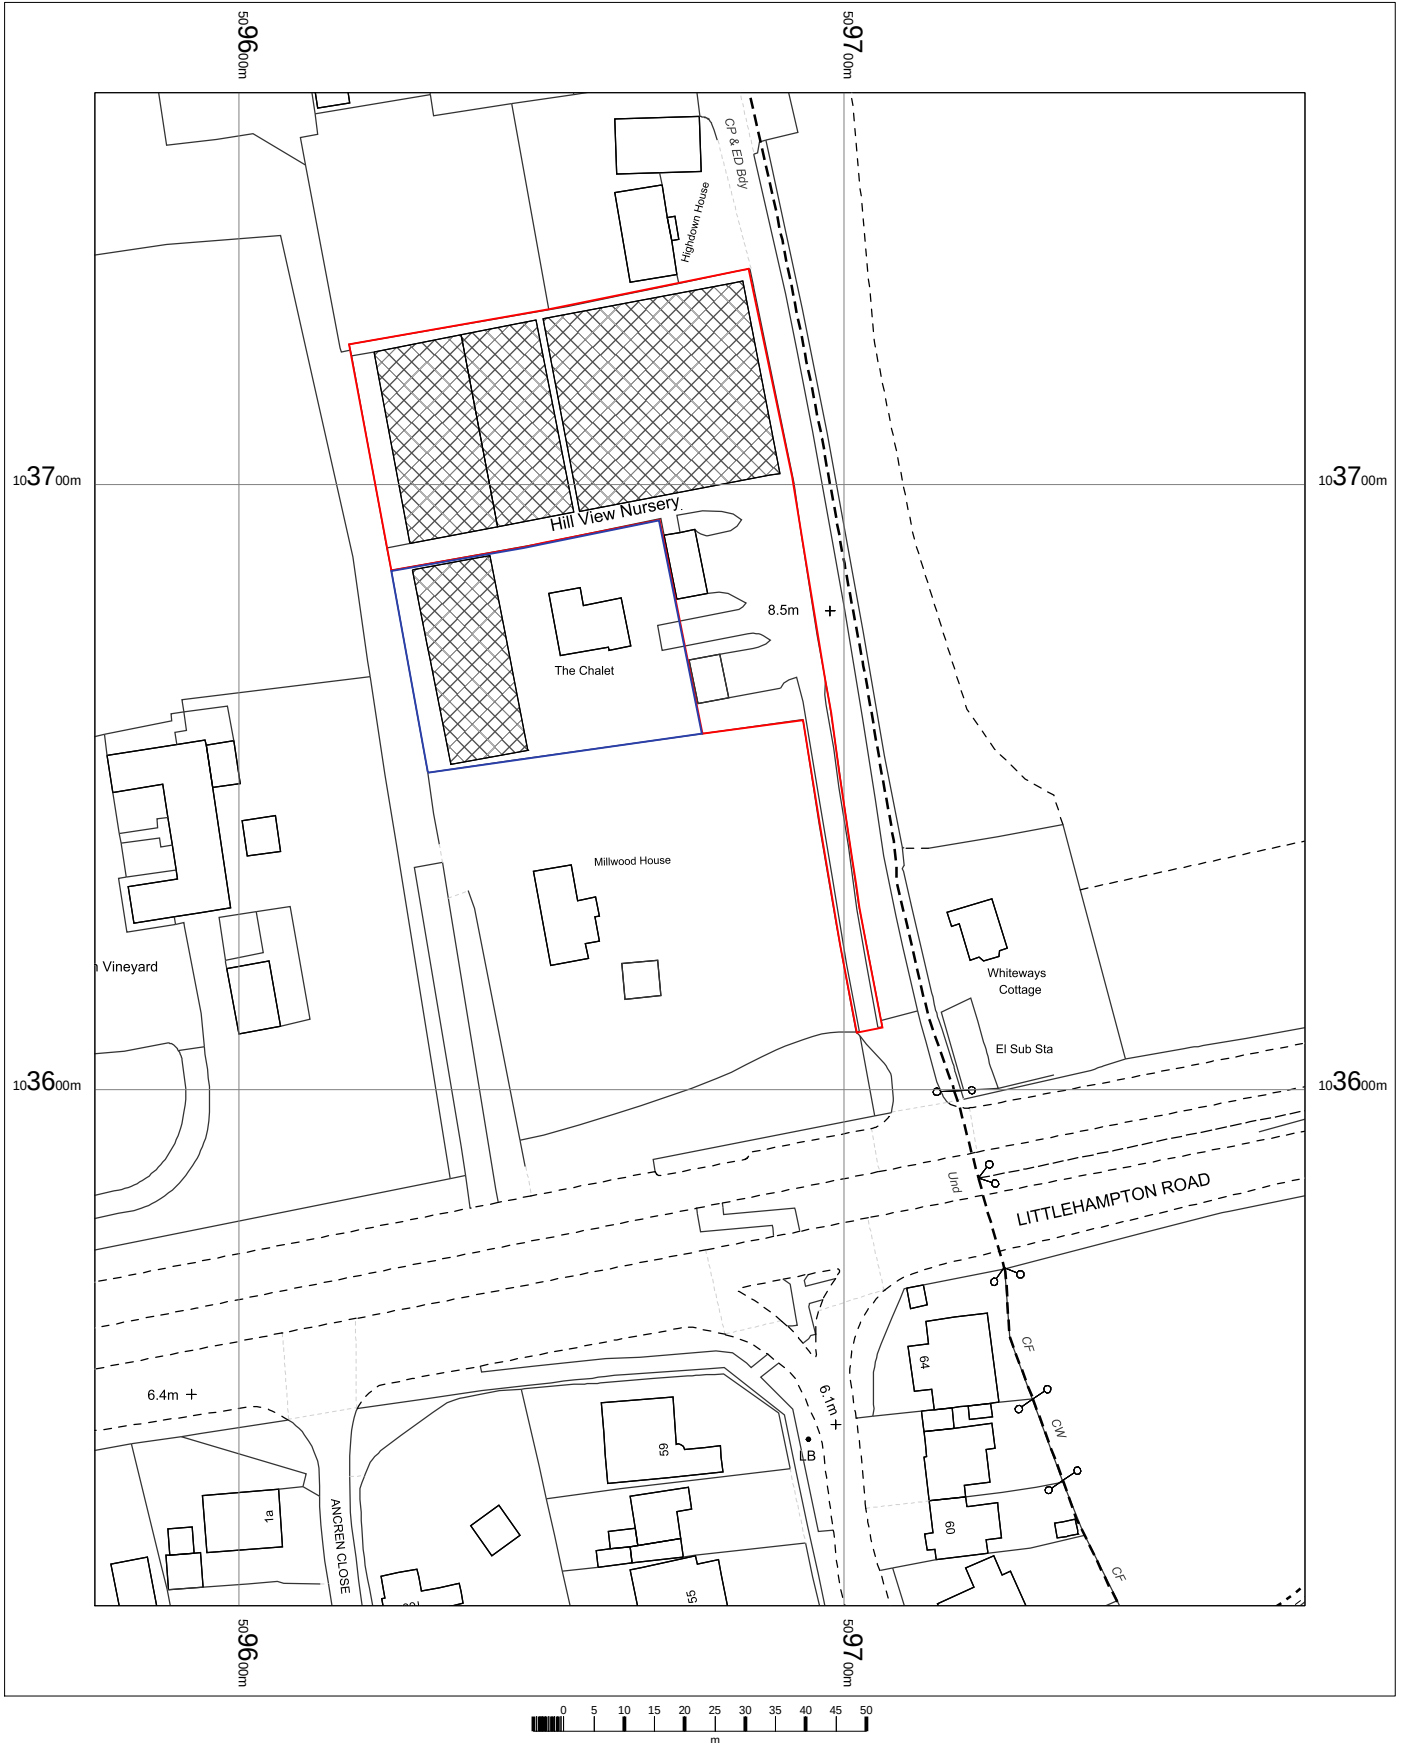

OS MasterMap 1250/2500/10000 scale
 Wednesday, August 25, 2021, ID: CM-00986370
www.centremapslive.co.uk

1:1250 scale print at A4, Centre: 509676 E, 103640 N

©Crown Copyright Ordnance Survey. Licence no. 100019980

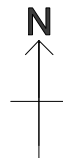

Wayne Gander MCIAT
 Chartered Architectural Technologist

98 Durrington Lane
 Worthing
 West Sussex
 BN13 2RQ

Tel. 01903 694817

waynegander08@gmail.com

