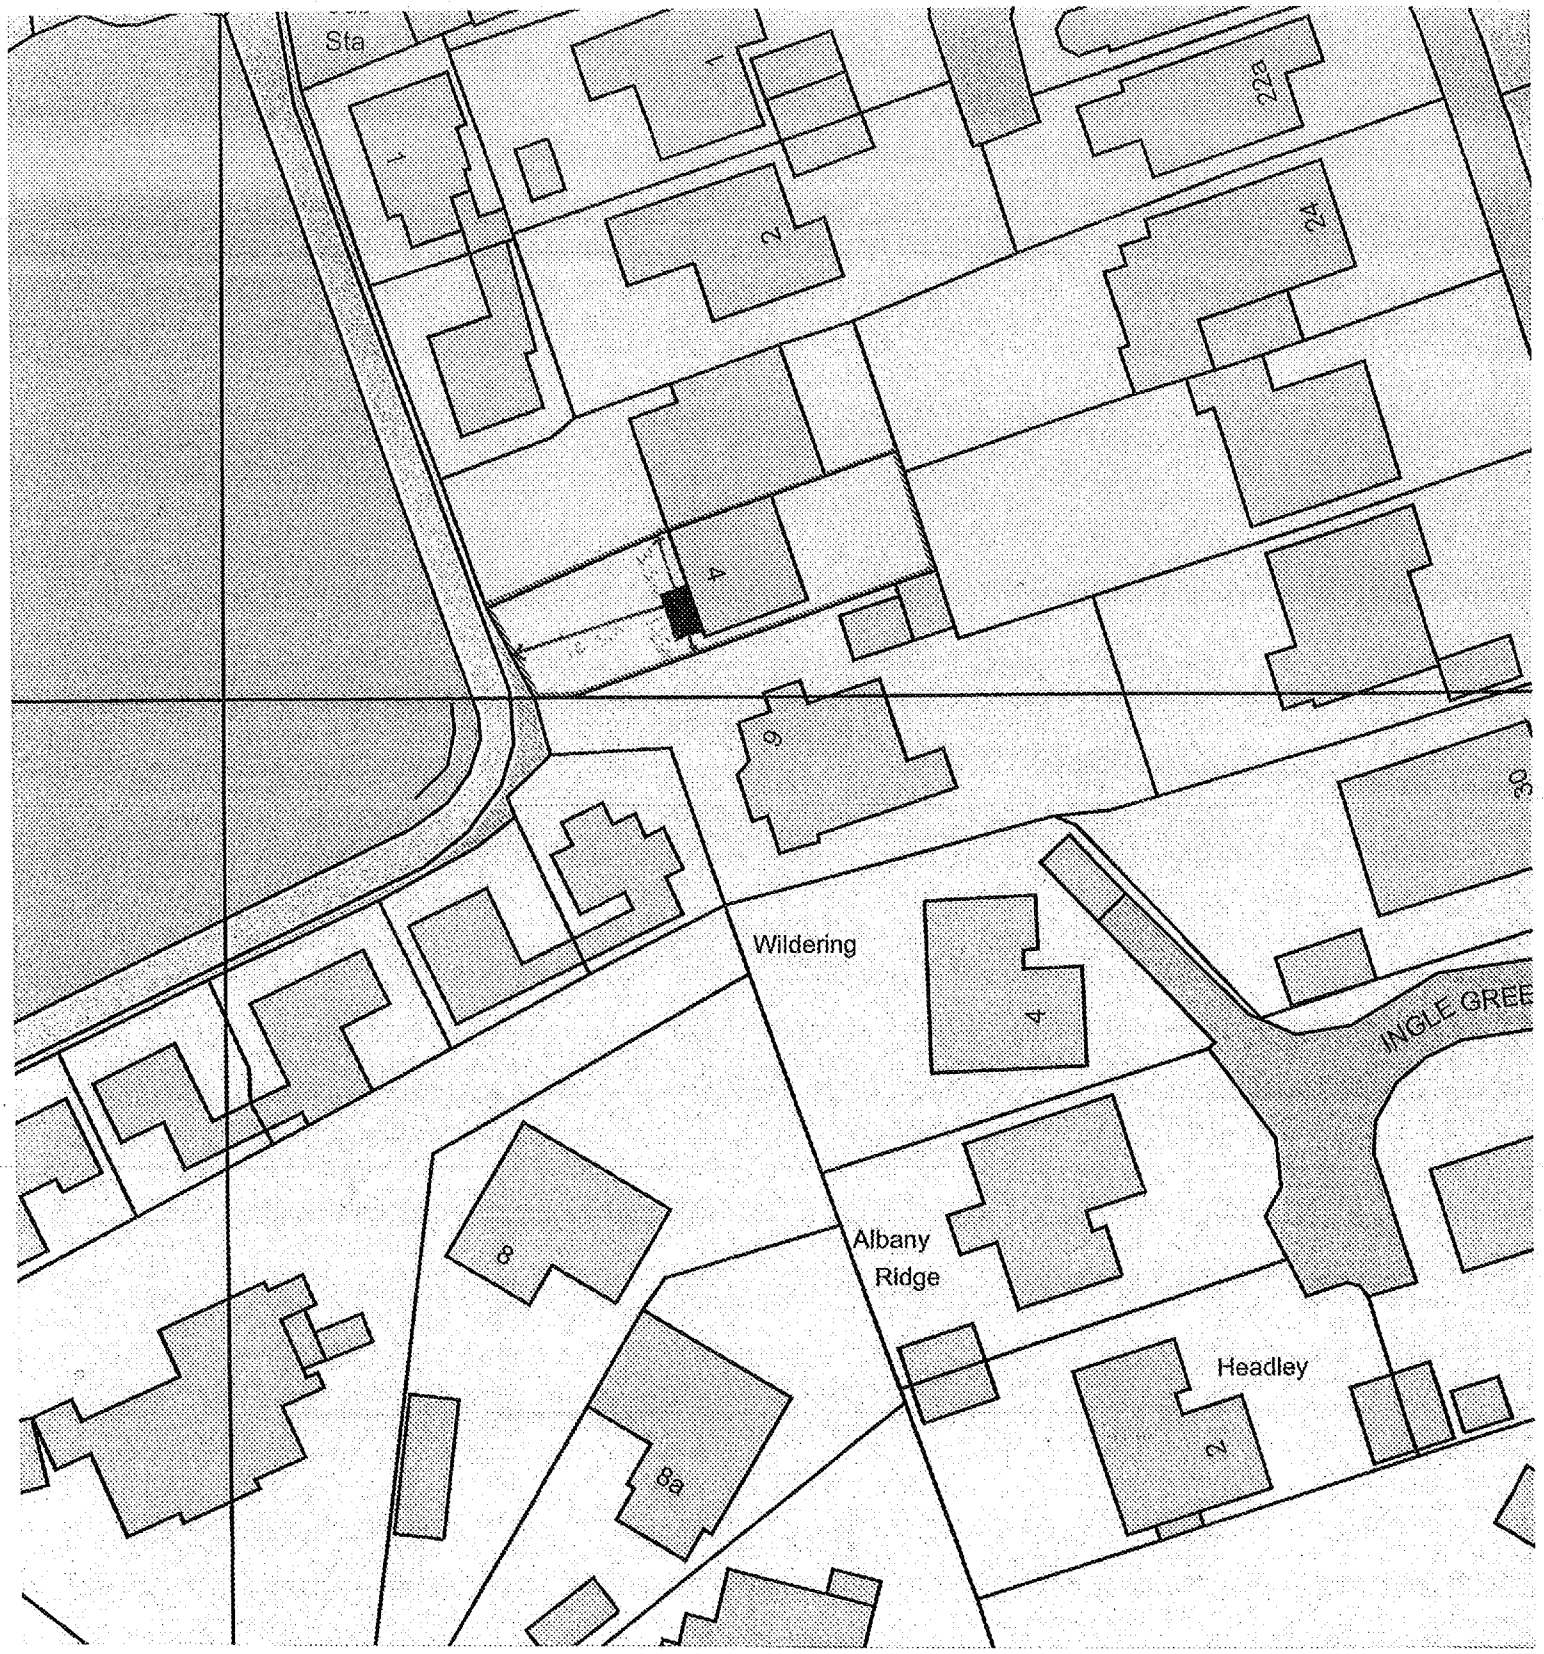

NATIONAL MAP CENTRE

BLOCK PLAN

Anglian Home Improvements
Raising the standard.

Site Address

4 THE POPLARS
FERRING
WORTHING
BN12 5QL

SCALE 1:500

0 30

METRES