


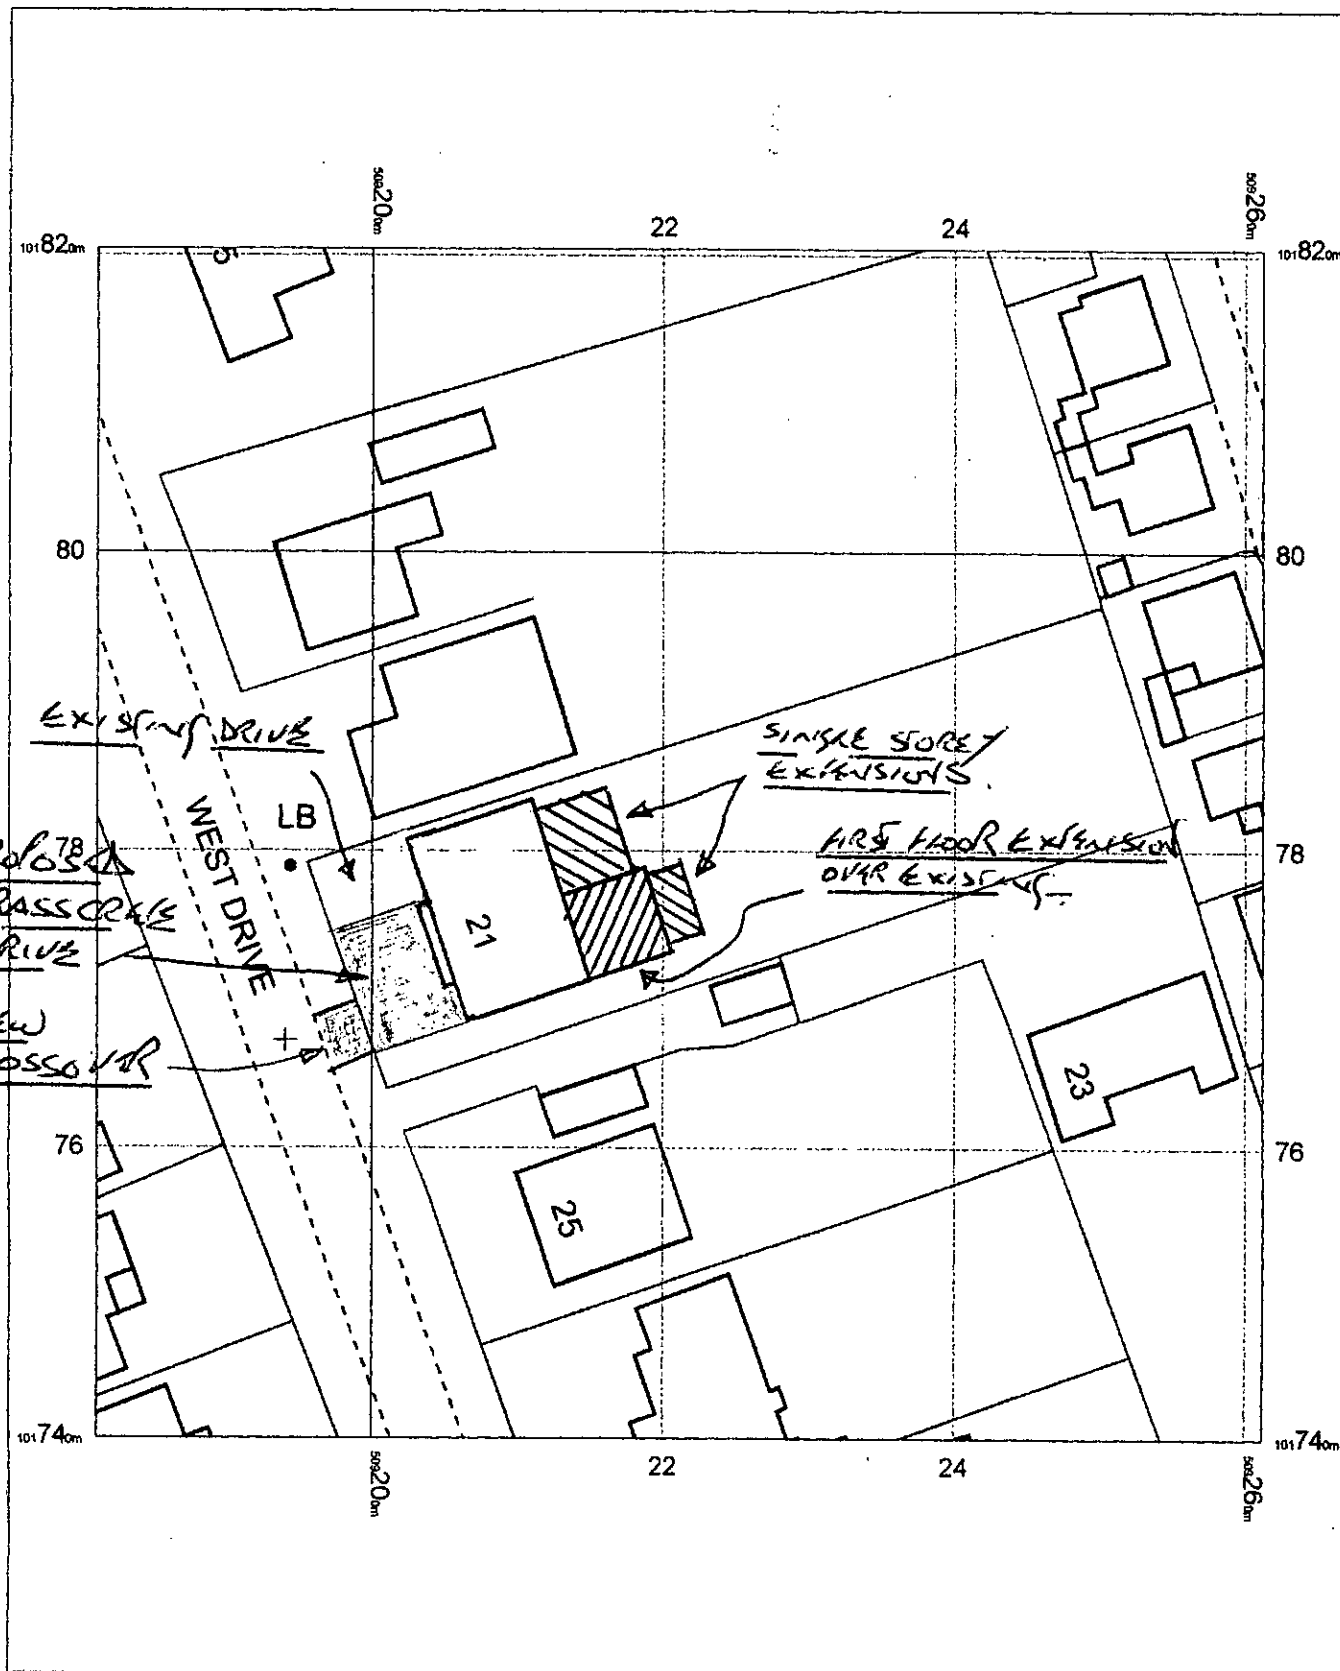

21 West Drive, BN12 5QZ

OS Mastermap
28 November 2012, ID: CM-00193154
www.centremapslive.co.uk

1:500 scale print at A4, Centre: 509221 E, 101780 N

©Crown Copyright. Licence no. 100019980



CENTREMAPSlive[®]
www.centremapslive.co.uk