



EXISTING



South Side

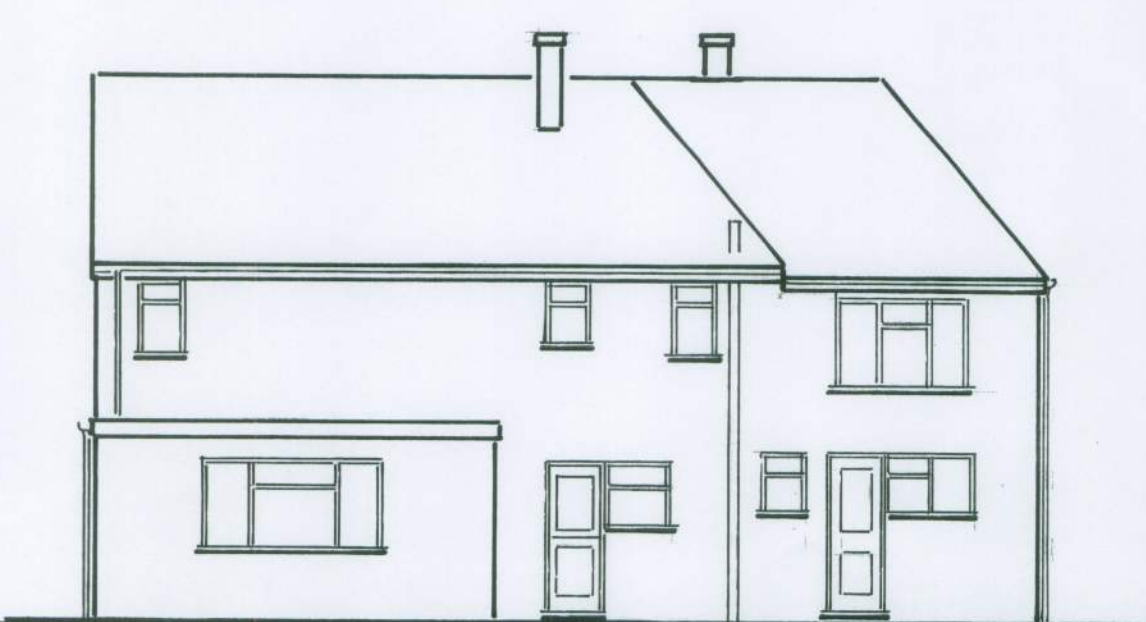

Rear

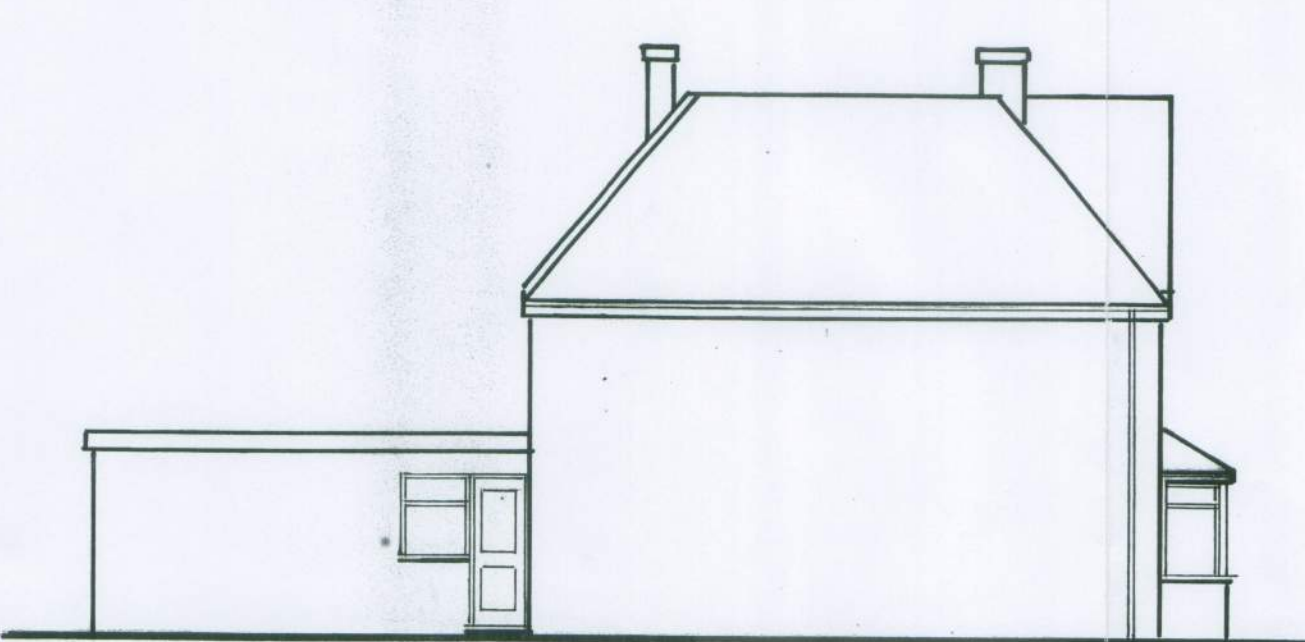

North Side


PROPOSED




South Side




Rear

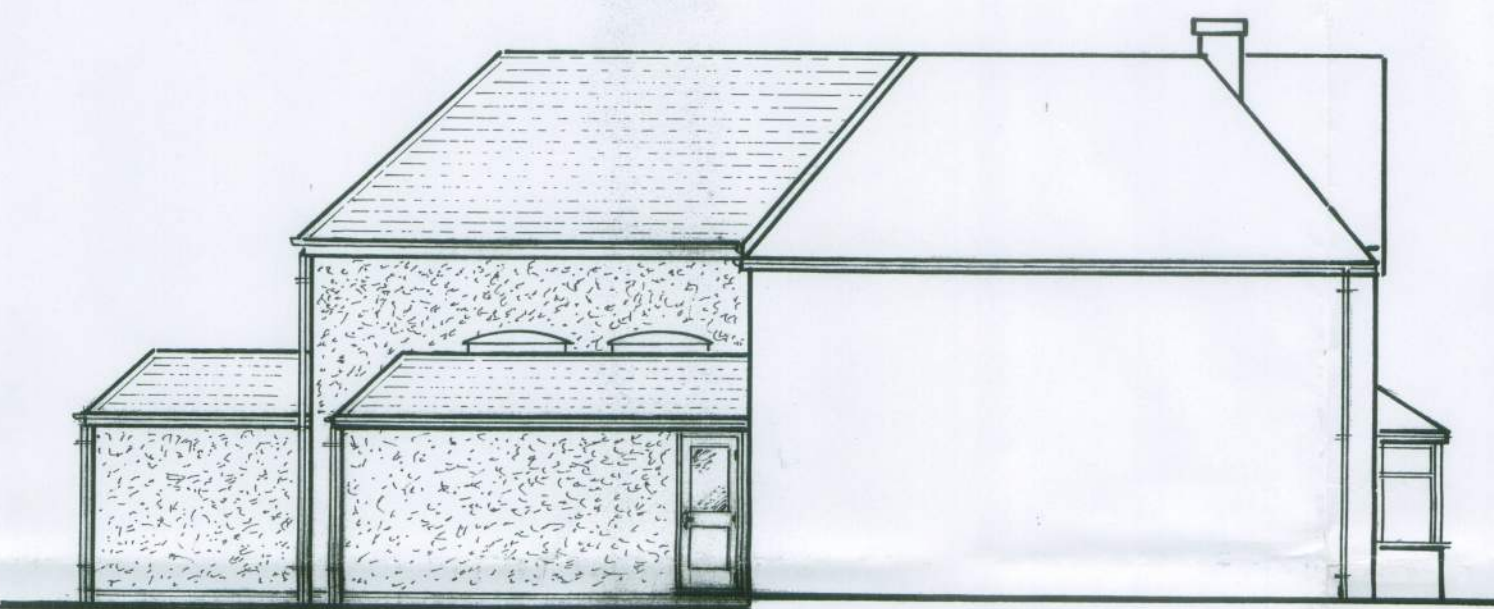

North Side

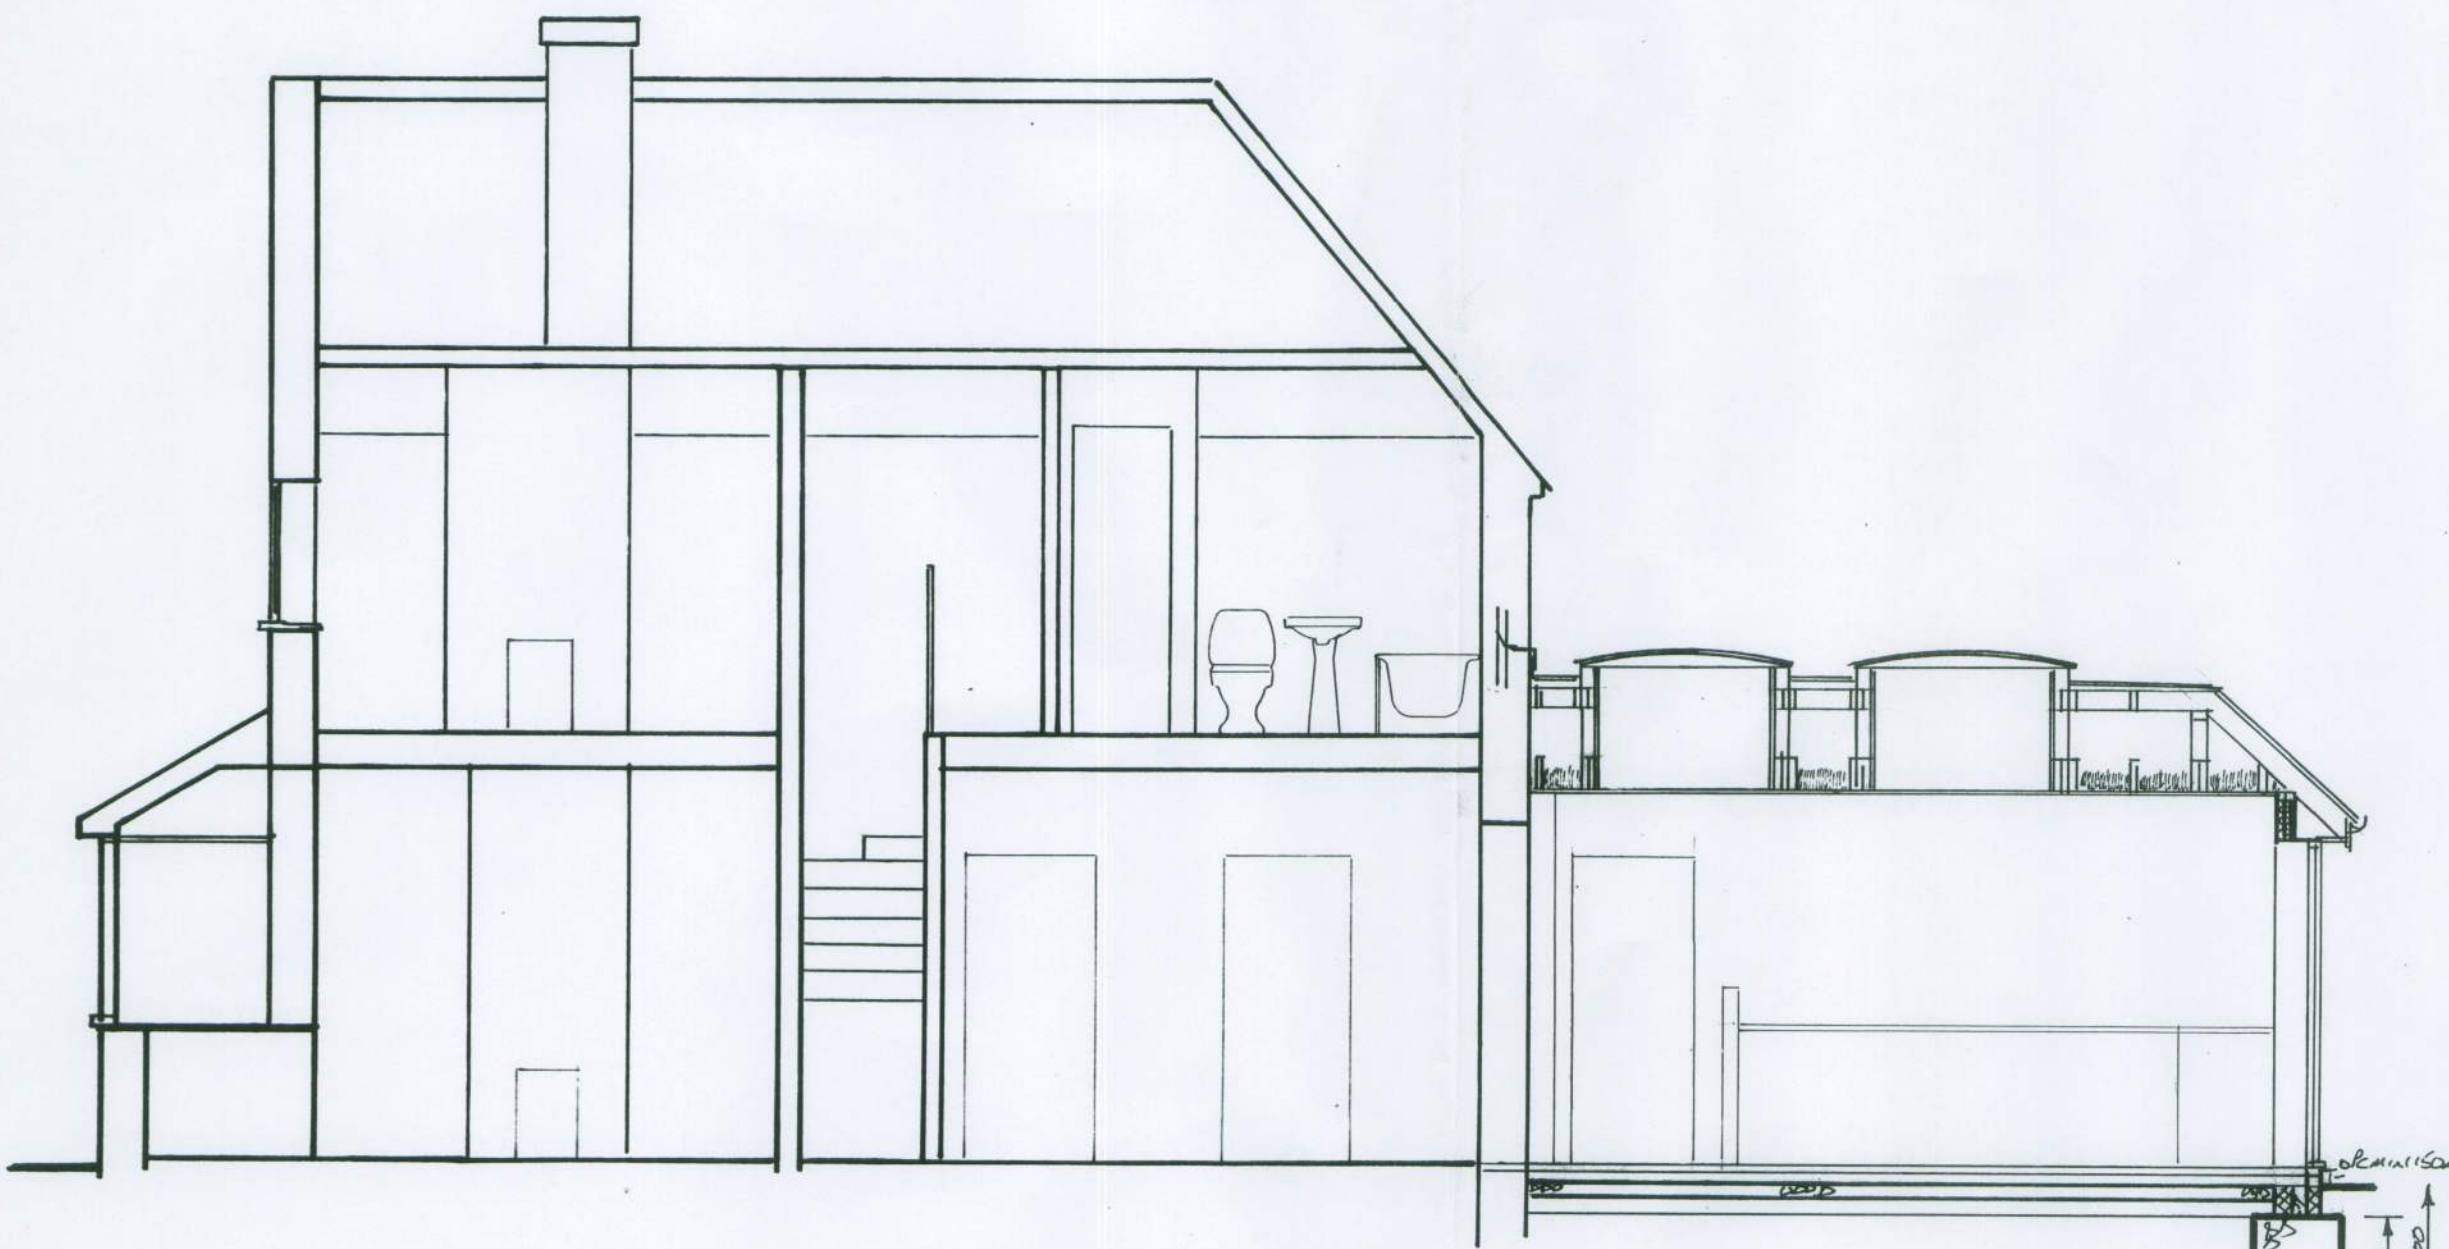

Section A-A

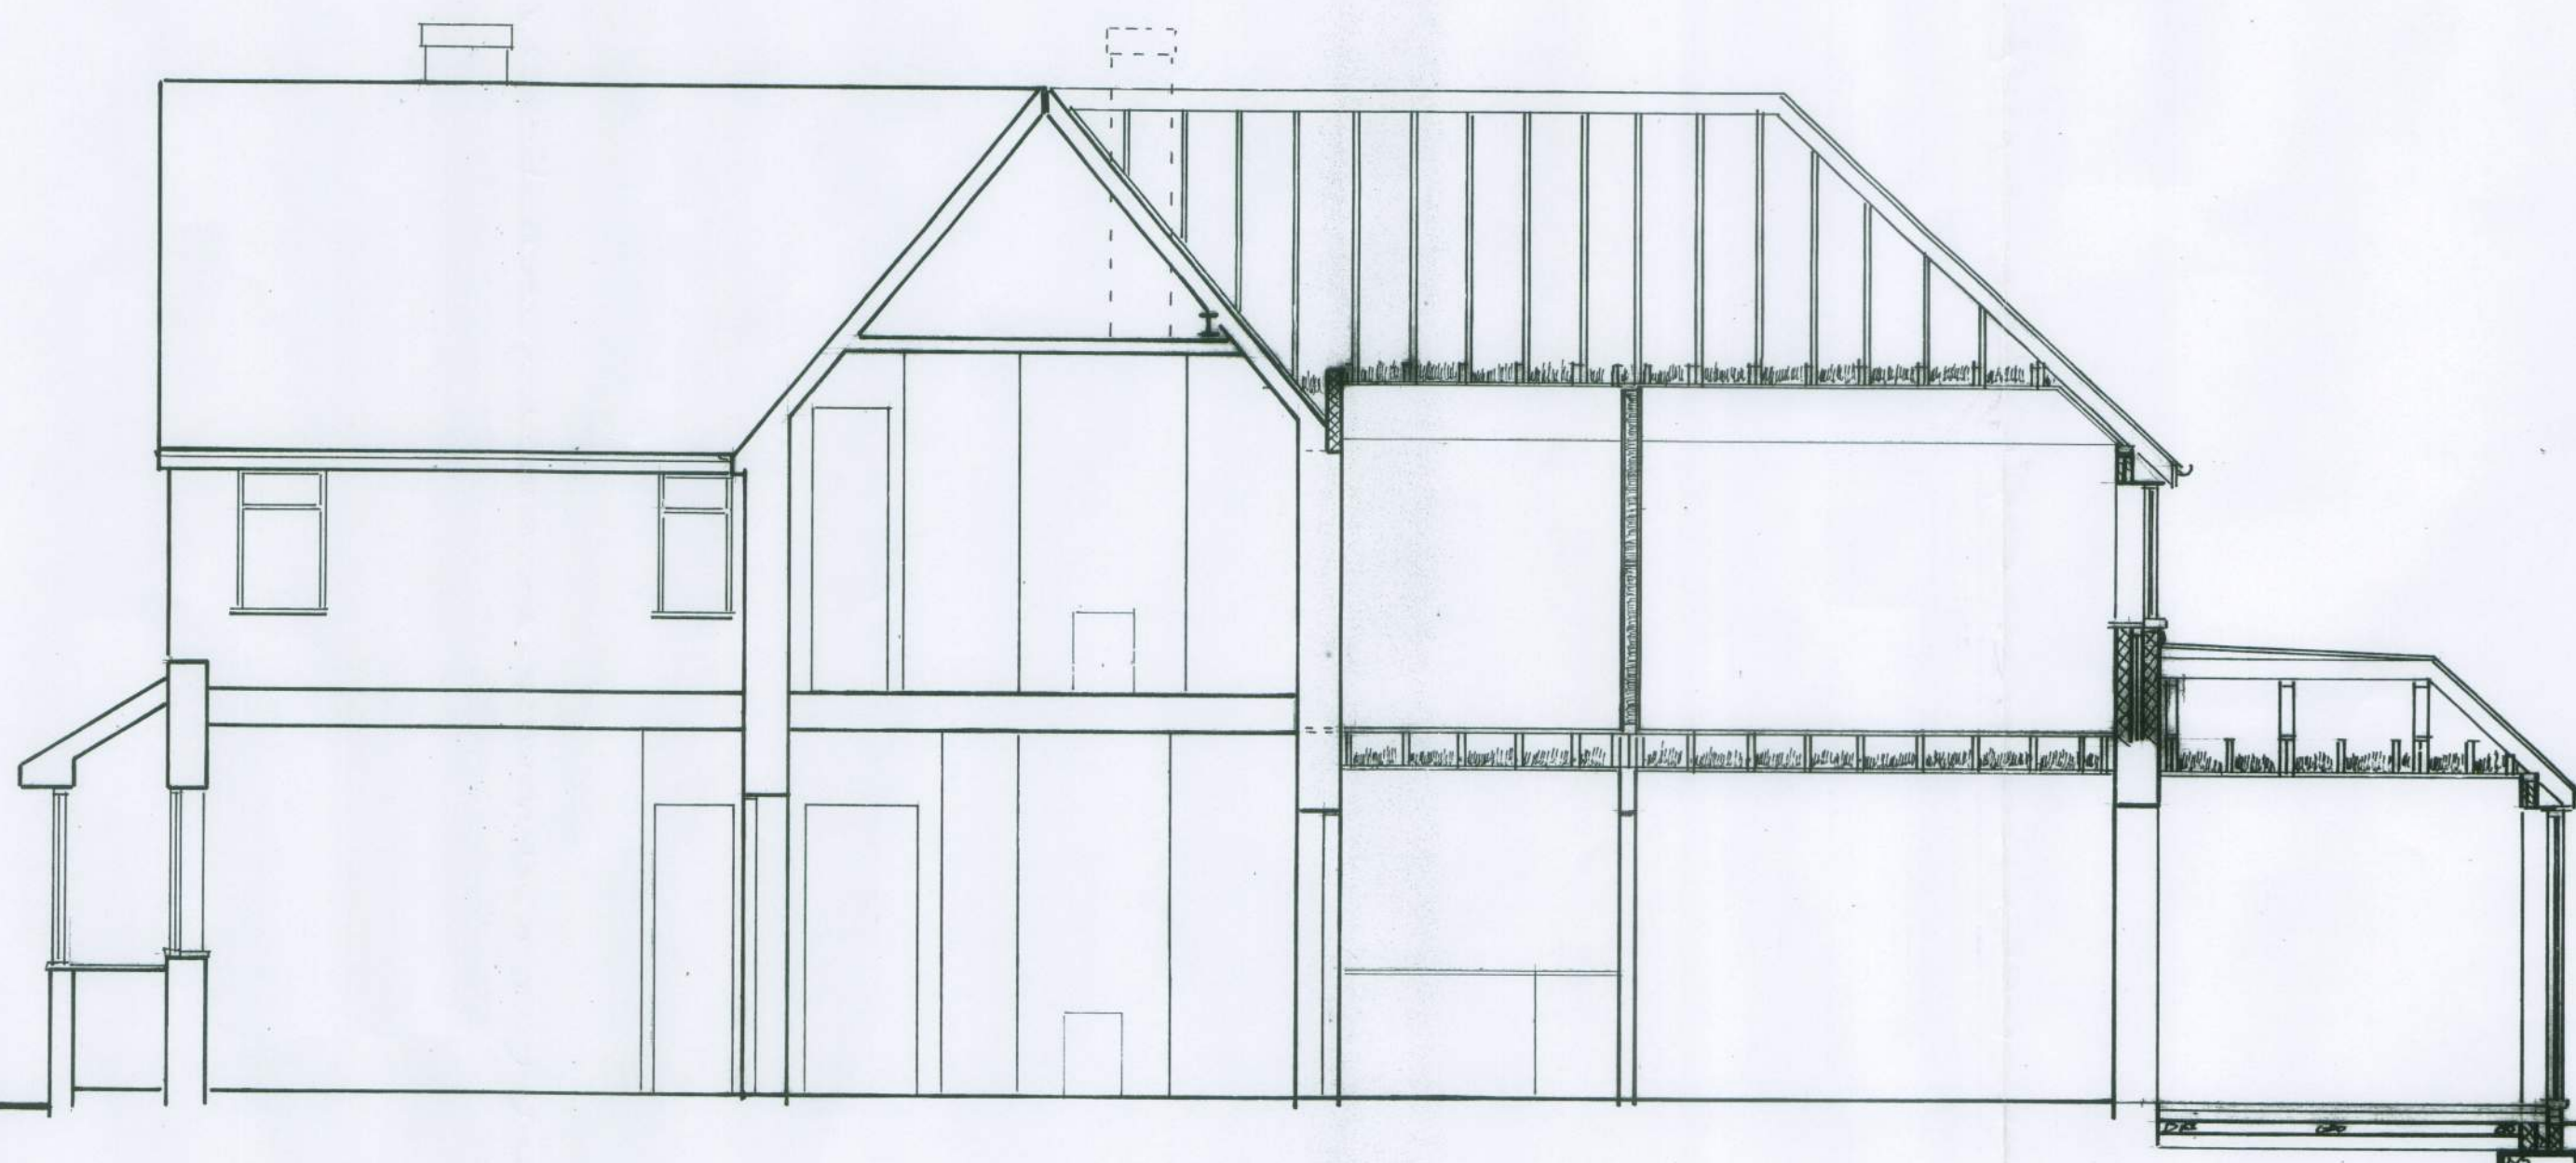

Section B-B

NOTES:
All dimensions must be checked on site and not scaled from this drawing

A	Date	Revisions
---	------	-----------

© copyright

Client
Mr D Jones
Job Title
21 West Drive
Ferring

Drawing Title
Elevations and
Sections

Scale 1:50, 1:100
Date Nov 2012 Drawn by jr

Drg. No.	Rev.
DJ1112- 2	