


Scale 1:500

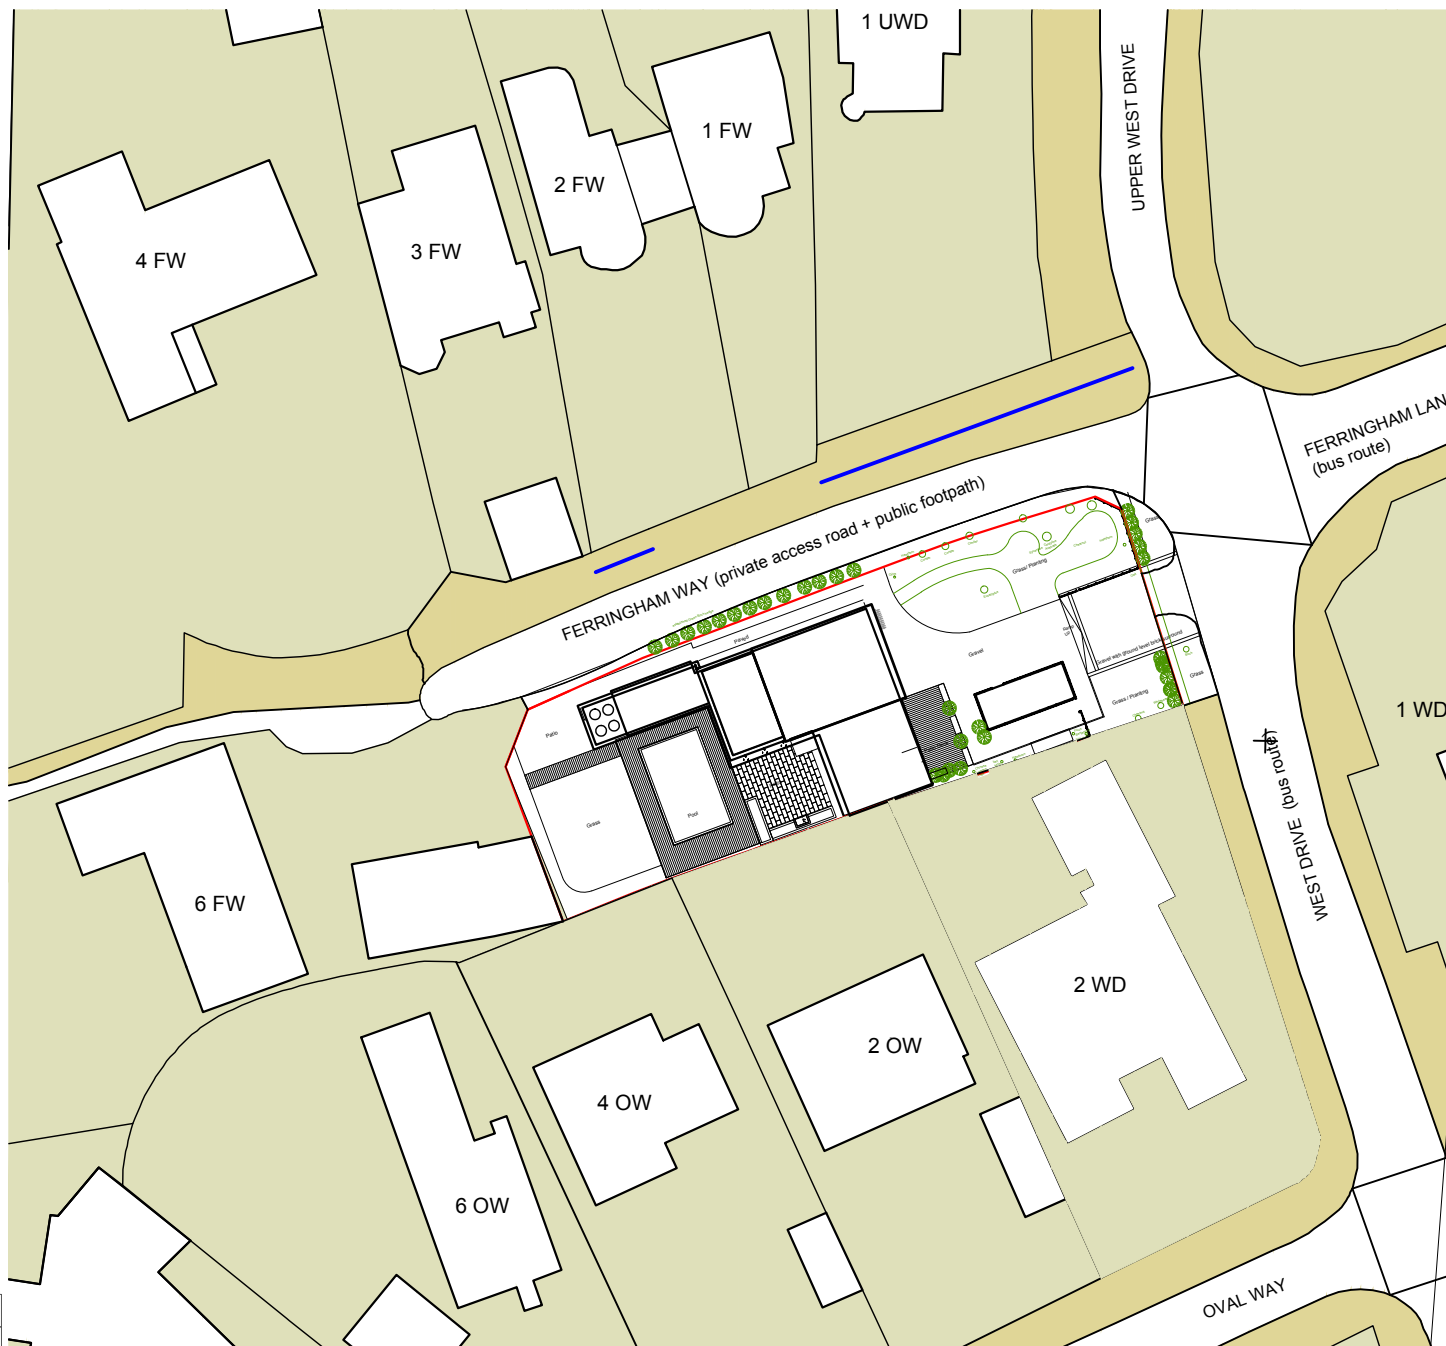

Revision Details	Date
A For Planning	10.12.2020

Project
5 Ferringham Way

Project
Block Plan, Proposed

Kerstin Sonnemann
Dipl.-Ing. Architect
admin@redpebbledesign.com
www.redpebbledesign.com

Date
05.12.2020

Scale
1:500 @A4

Drawing Ref
P000

Drawing Ref
A