


Ferringham Way

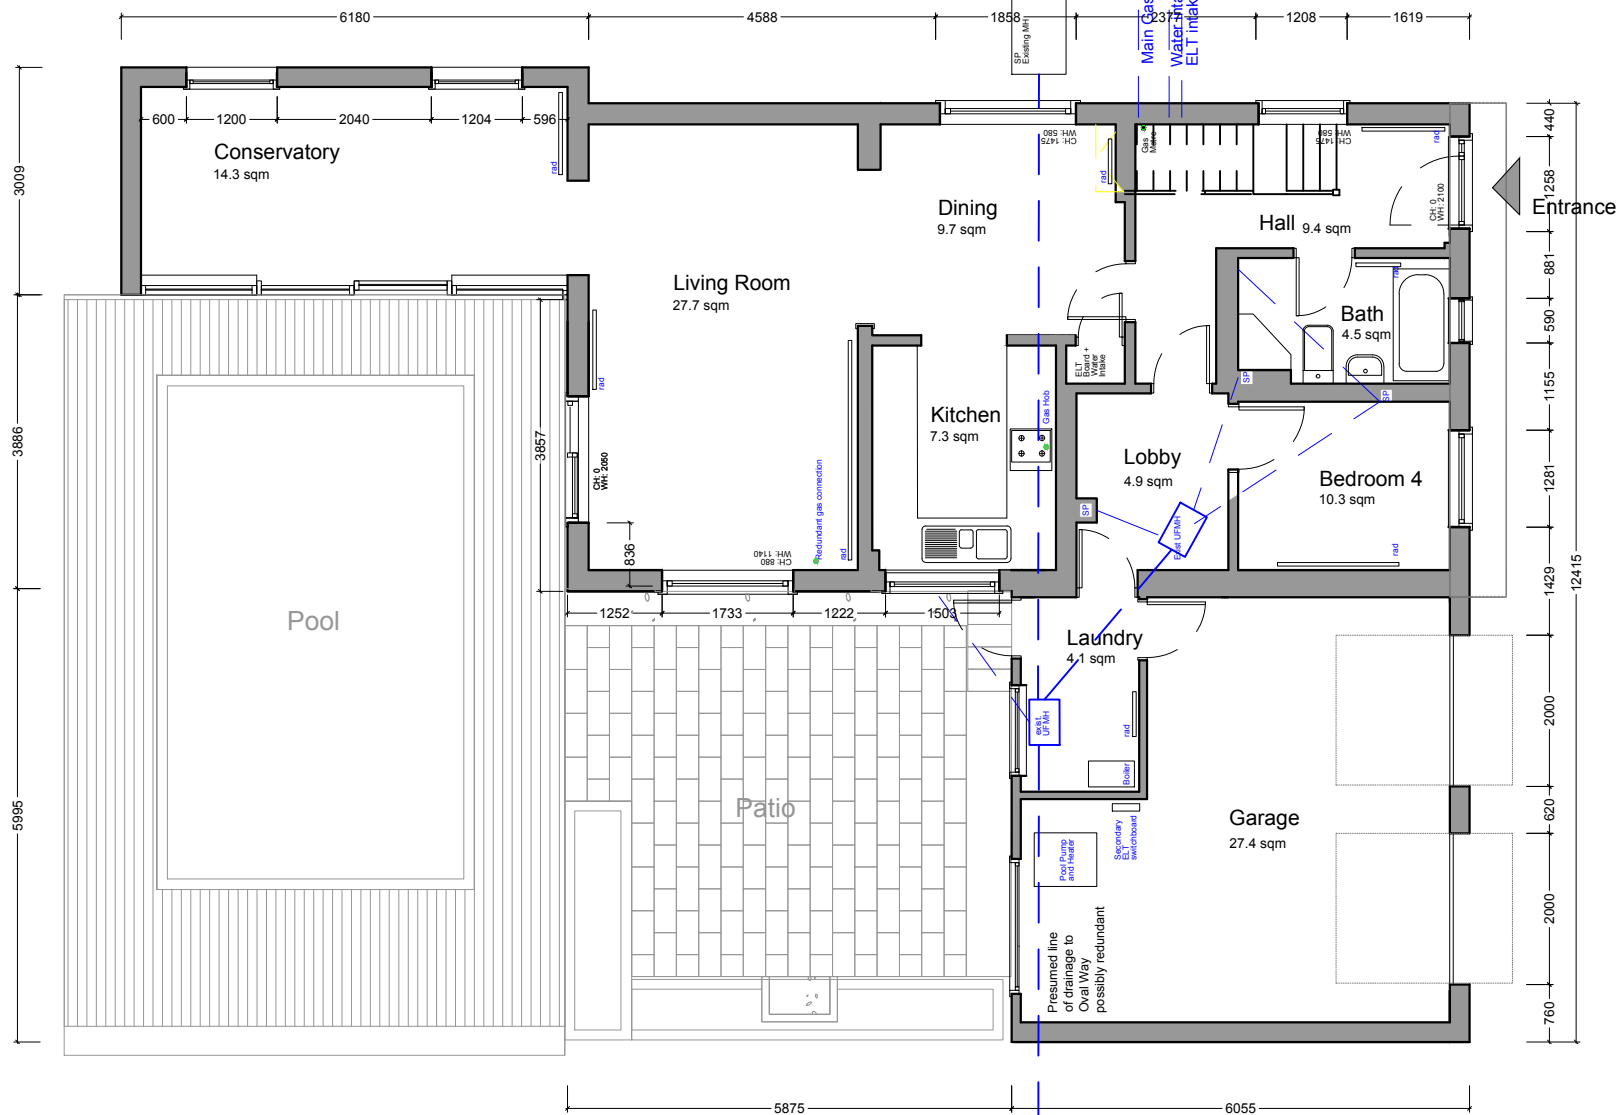

Revision Details	Date
 For Planning	10.12.2020

Project
5 Ferringham Way

Project
Ground Floor, as existing

Kerstin Sonnemann
Dipl.-Ing. Architect
admin@redpebbledesign.com
www.redpebbledesign.com

Date	Scale	Drawing Ref	Drawing Ref
05.12.2020	1:100 @A4	P004	A



Scale 1:100

