


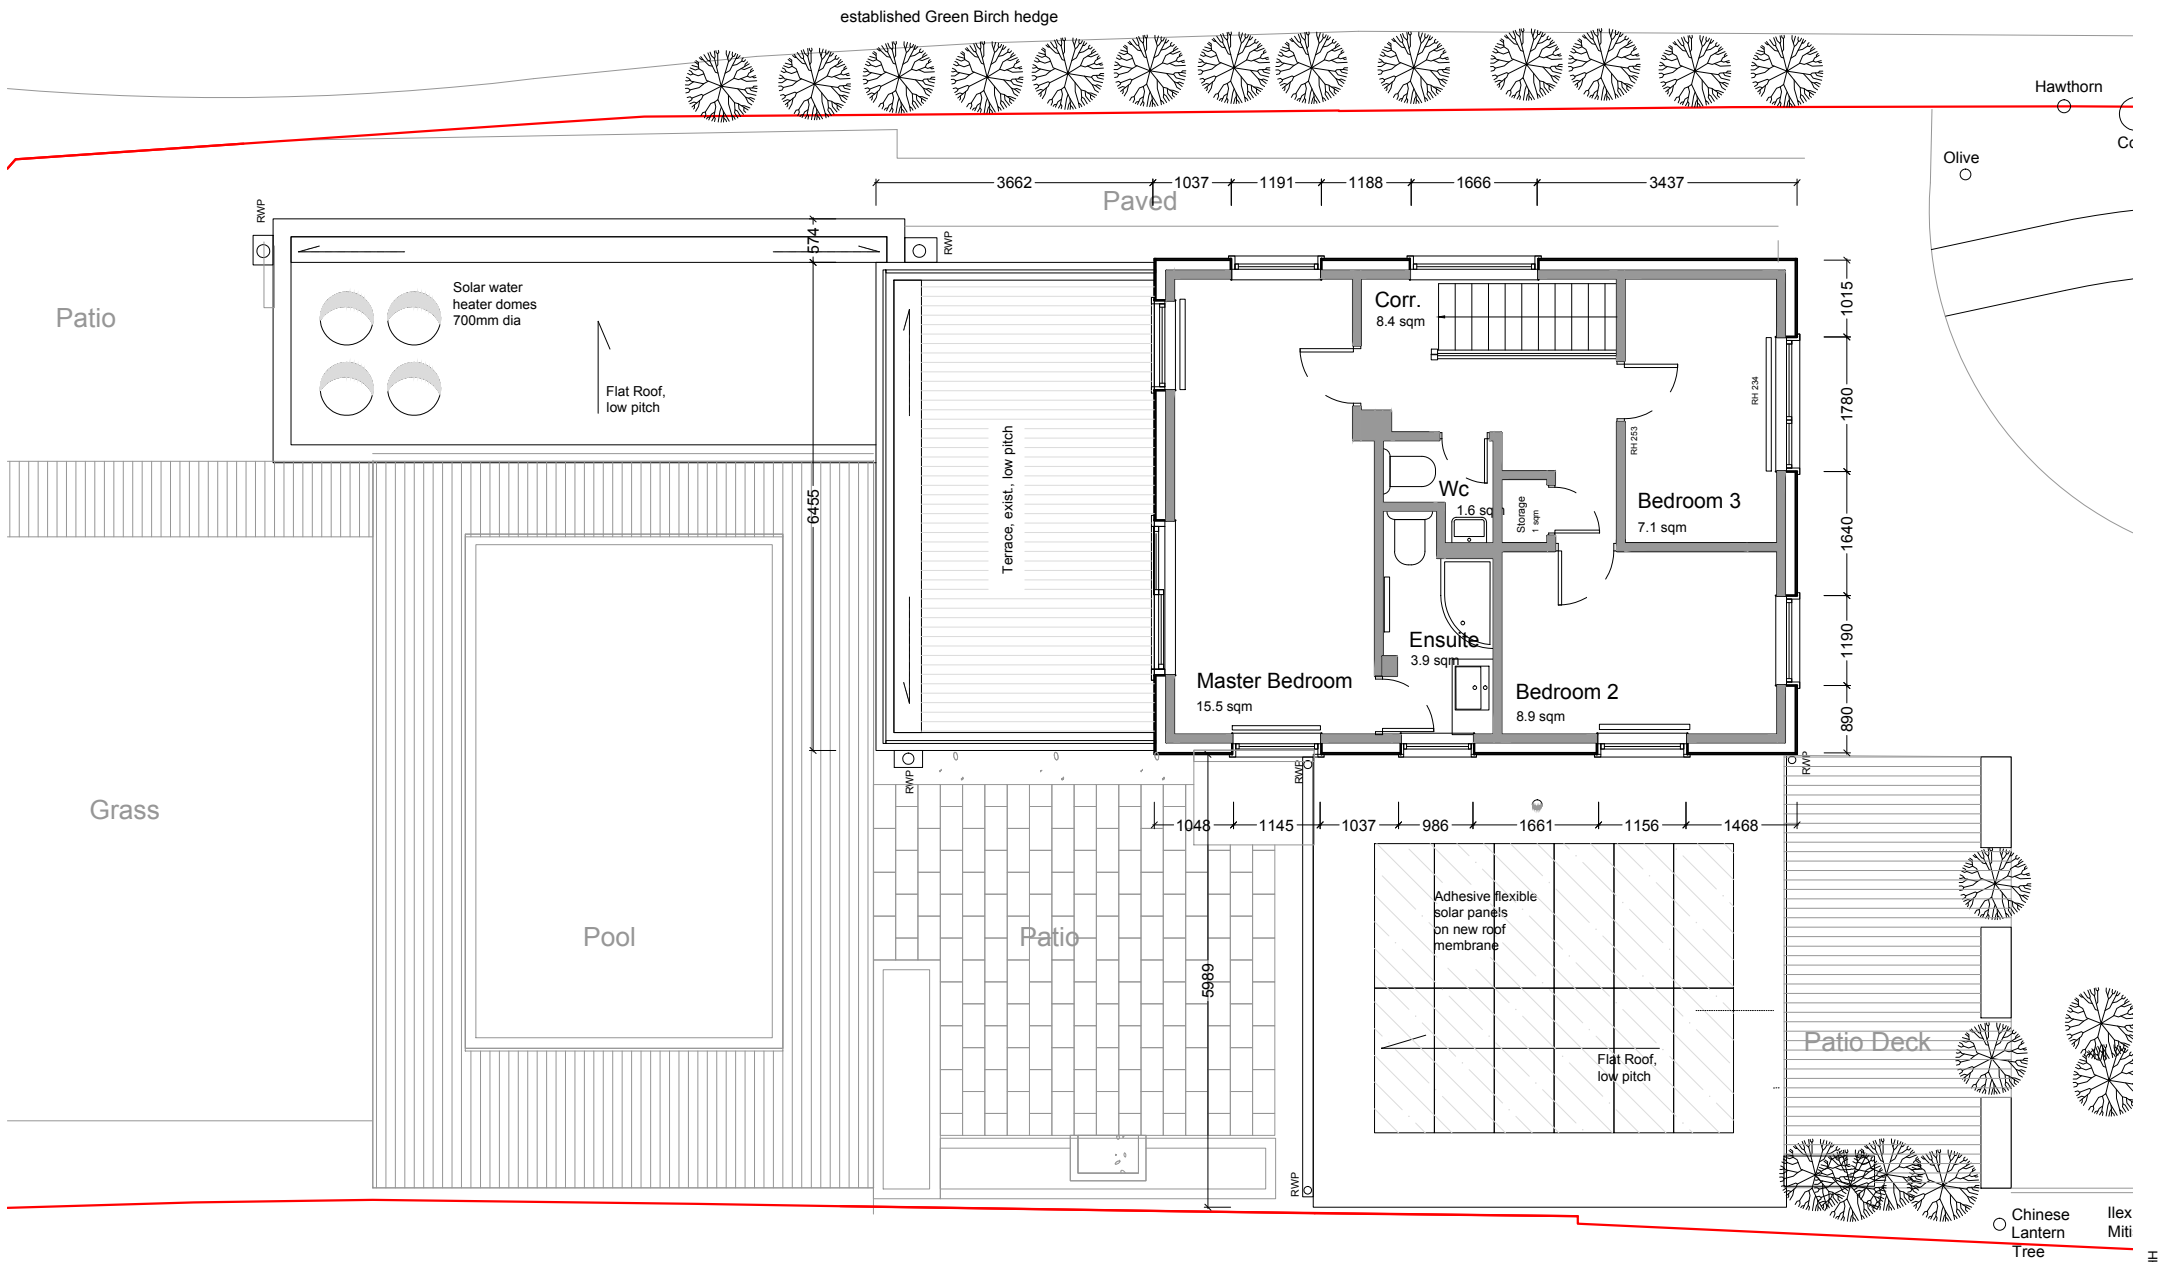

Revision Details	Date
A For Planning	10.12.2020
Project	5 Ferringham Way

Project	First Floor, existing, with proposed new GF Roofs
---------	---

Kerstin Sonnemann
Dipl.-Ing. Architect
admin@redpebbledesign.com
www.redpebbledesign.com

Date	05.12.2020	Scale	1:100 @A4	Drawing Ref	P005	Drawing Ref	A
------	------------	-------	--------------	-------------	------	-------------	---



Scale 1:100

