


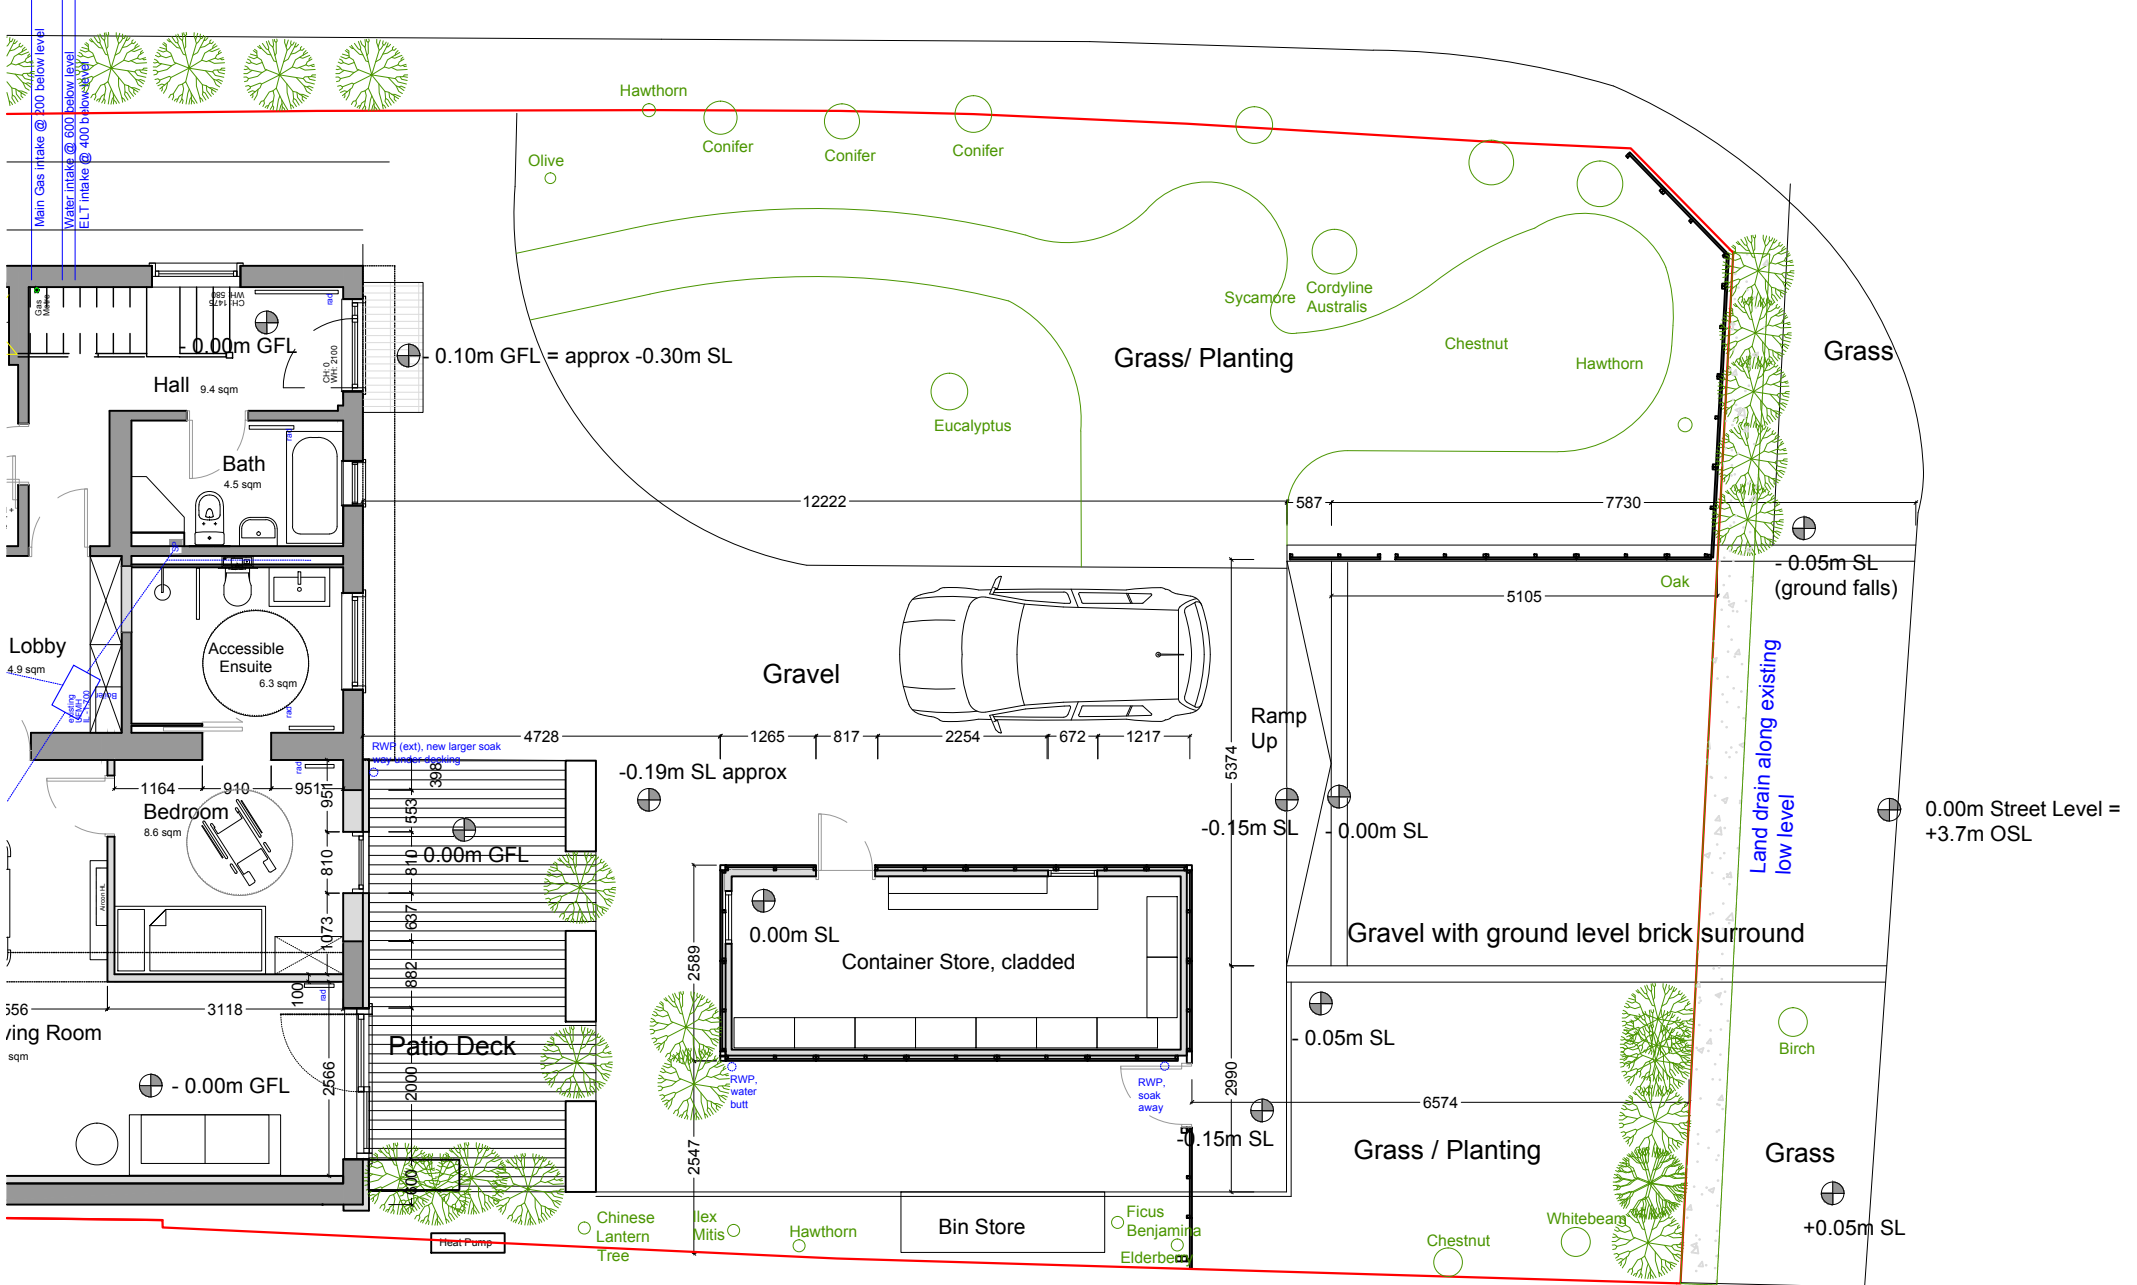

Revision Details	Date
A For Planning	10.12.2020
Project	
5 Ferringham Way	

Title	
Ground Floor, Proposed, Sheet 2/2	

Kerstin Sonnemann
Dipl.-Ing. Architect
admin@redpebbledesign.com
www.redpebbledesign.com

Date	Scale	Drawing Ref	Drawing Ref
05.12.2020	1:100 @A4	P007	A



Scale 1:100

