


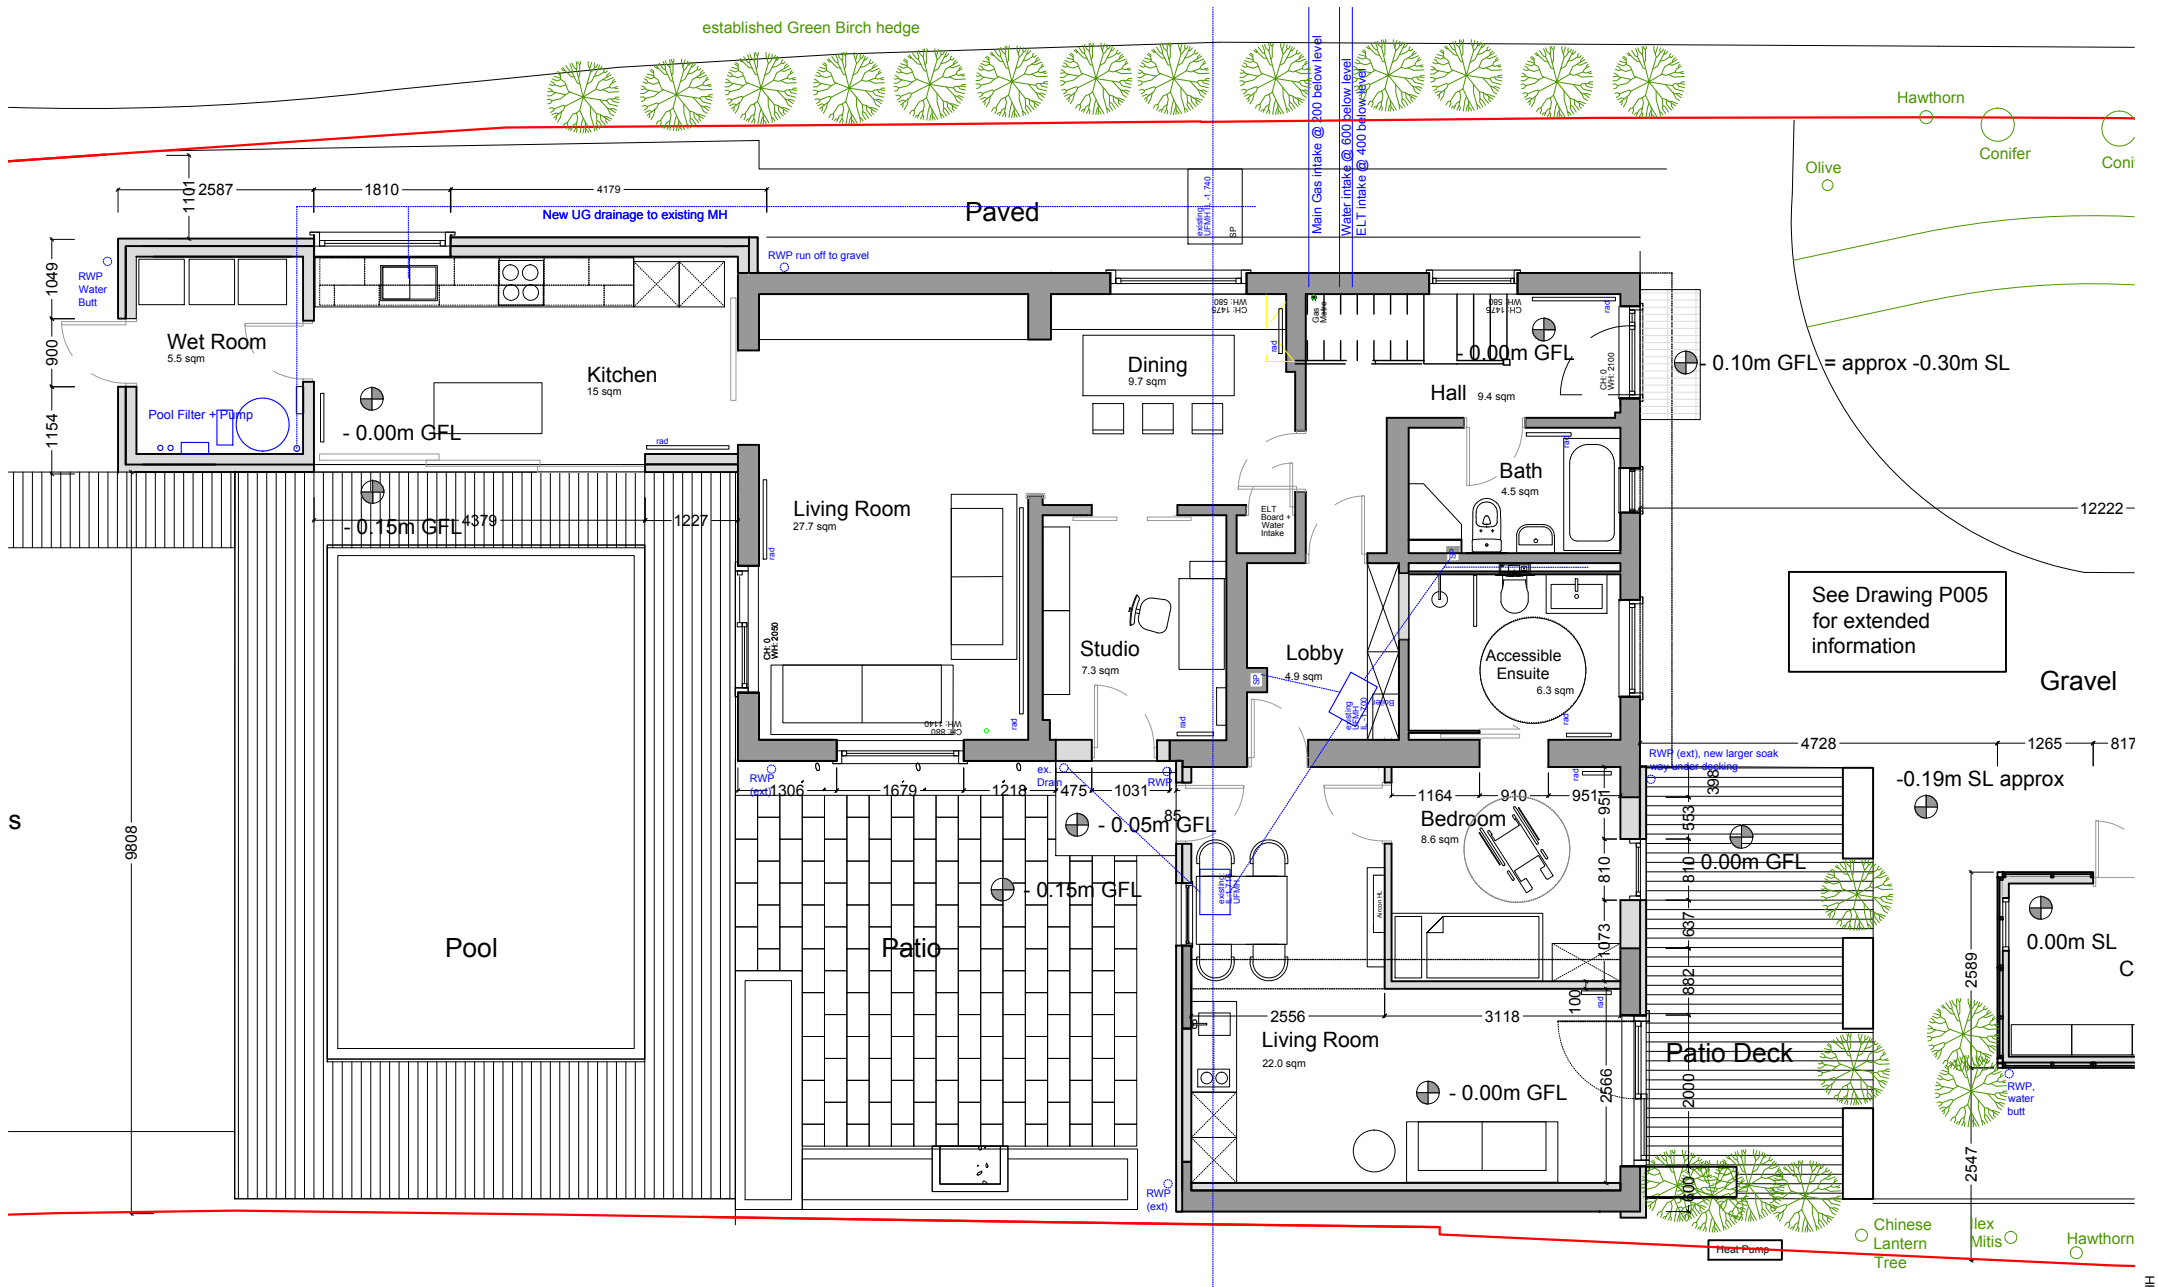

| Revision Details | Date       |
|------------------|------------|
| A For Planning   | 10.12.2020 |

|                  |
|------------------|
| Project          |
| 5 Ferringham Way |

|                                   |
|-----------------------------------|
| Title                             |
| Ground Floor, Proposed, Sheet 1/2 |

Kerstin Sonnemann  
Dipl.-Ing. Architect  
admin@redpebbledesign.com  
www.redpebbledesign.com

|            |              |             |             |
|------------|--------------|-------------|-------------|
| Date       | Scale        | Drawing Ref | Drawing Ref |
| 05.12.2020 | 1:100<br>@A4 | P006        | A           |