


Elevation NW, as existing

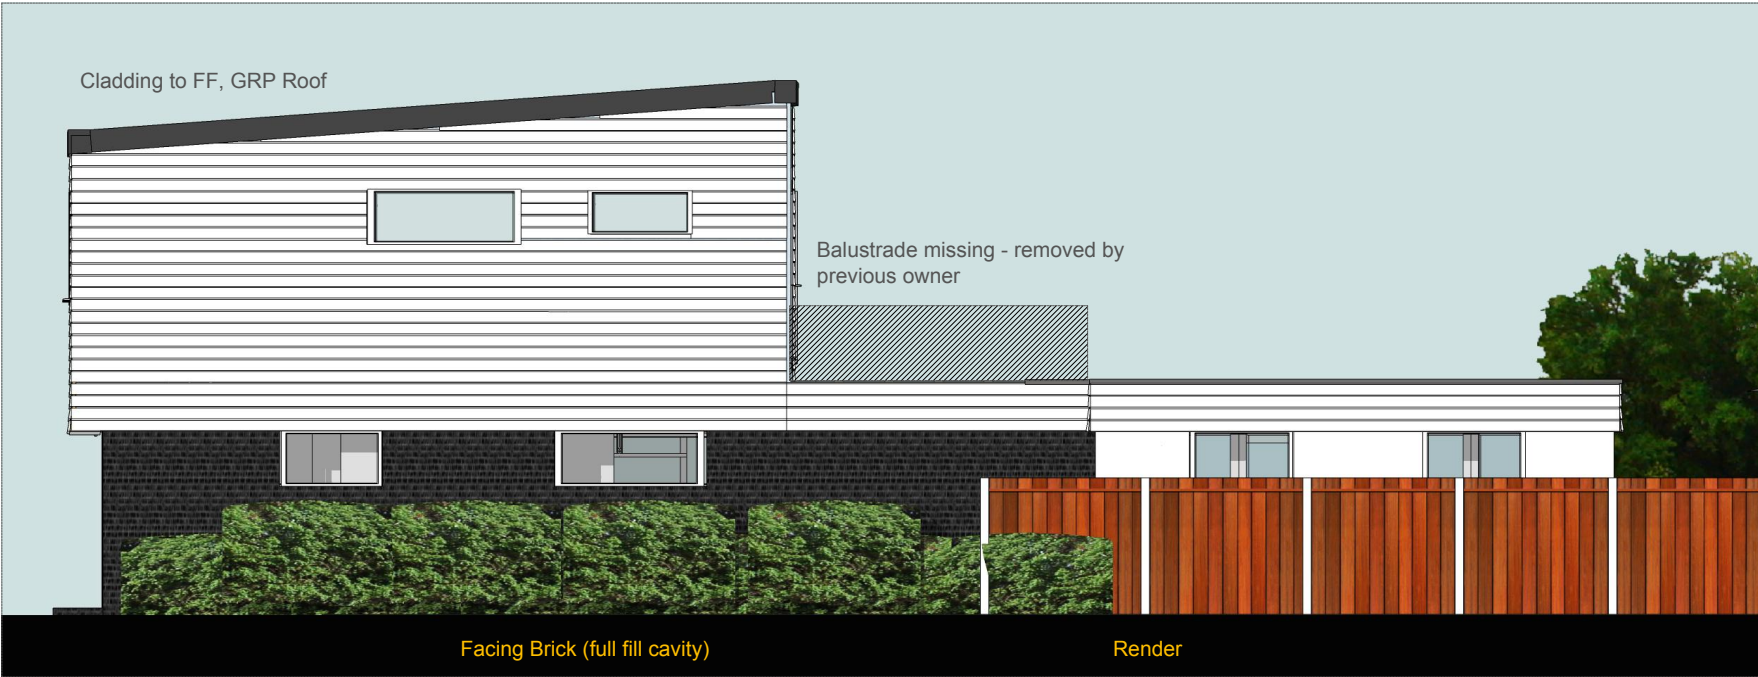

Elevation NW, proposed



Scale 1:100

0 1 2 3 4 5

Revision Details	Date
A For Planning	10.12.2020

Project

5 Ferringham Way

Project

Elevations NW - Existing + Proposed

Kerstin Sonnemann
Dipl.-Ing. Architect
admin@redpebbledesign.com
www.redpebbledesign.com

Date

05.12.2020

Scale

1:100
@A4

Drawing Ref

E004

Drawing Ref

A