


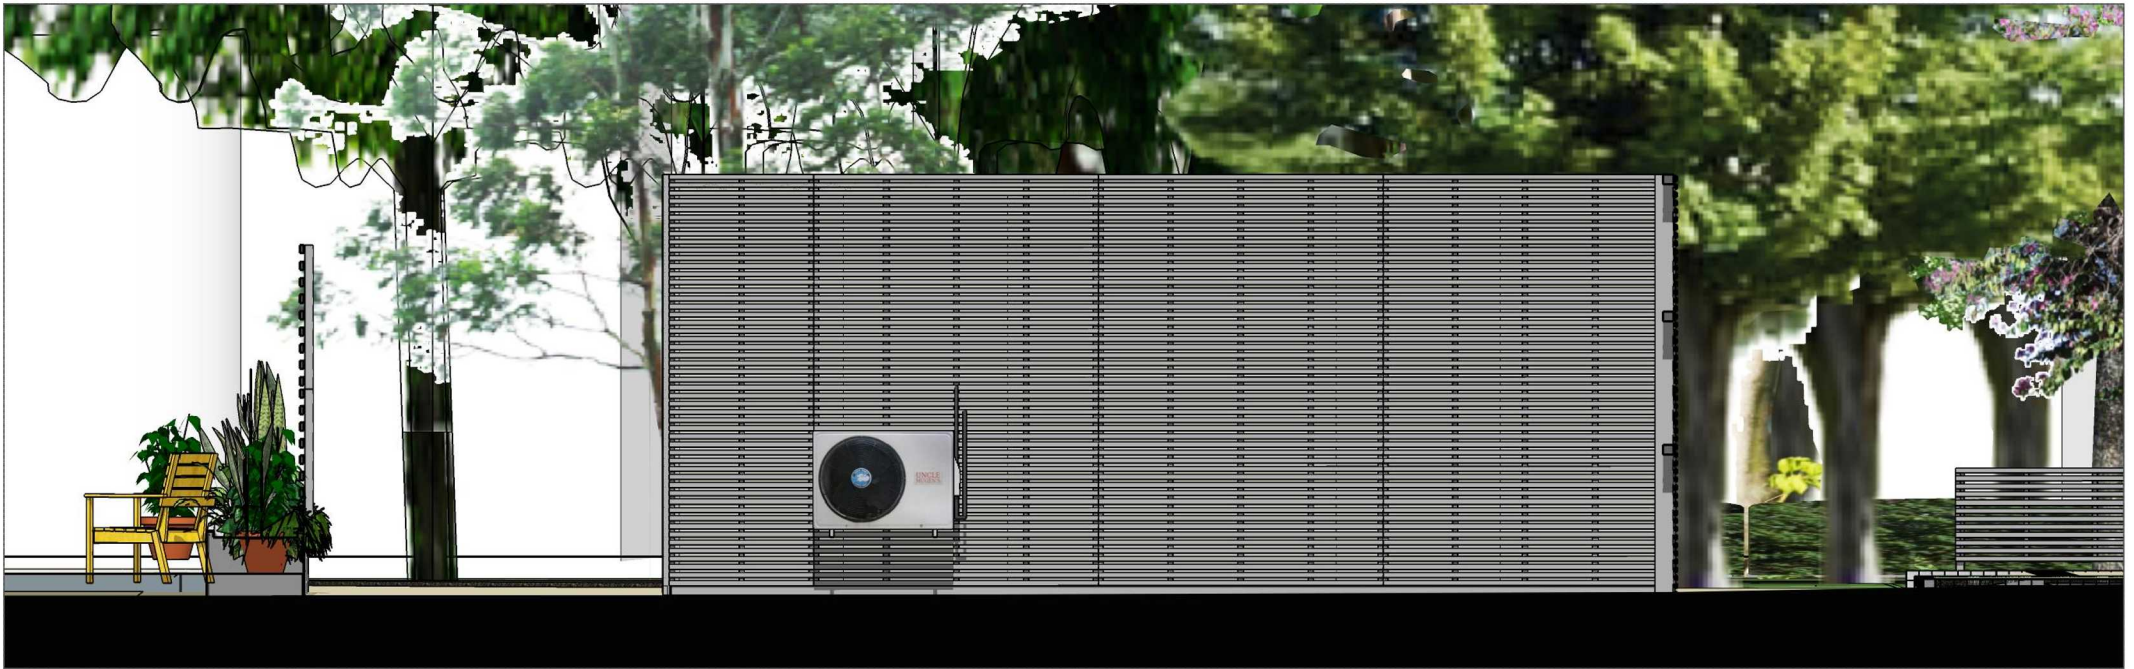

Elevation SE
along boundary



Elevation NW

Revision Details	Date
A For Planning	15.01.2021

Project
5 Ferringham Way
ARUN DISTRICT COUNCIL FG/166/20/HH

Project
Elevations: Container Storage, sheet 1

Kerstin Sonnemann
Dipl.-Ing. Architect
admin@redpebbledesign.com
www.redpebbledesign.com

Date
14.01.2021

Scale
1:50 @A4

Drawing Ref
E005

Drawing Ref
A