


Note:

Trees and planting not shown.

All new gravel toppings to match existing.

Site level falls from boundary with 2 West drive towards SW and NW/N Surface water channel along Ferringham Way, see Location Plan P001.

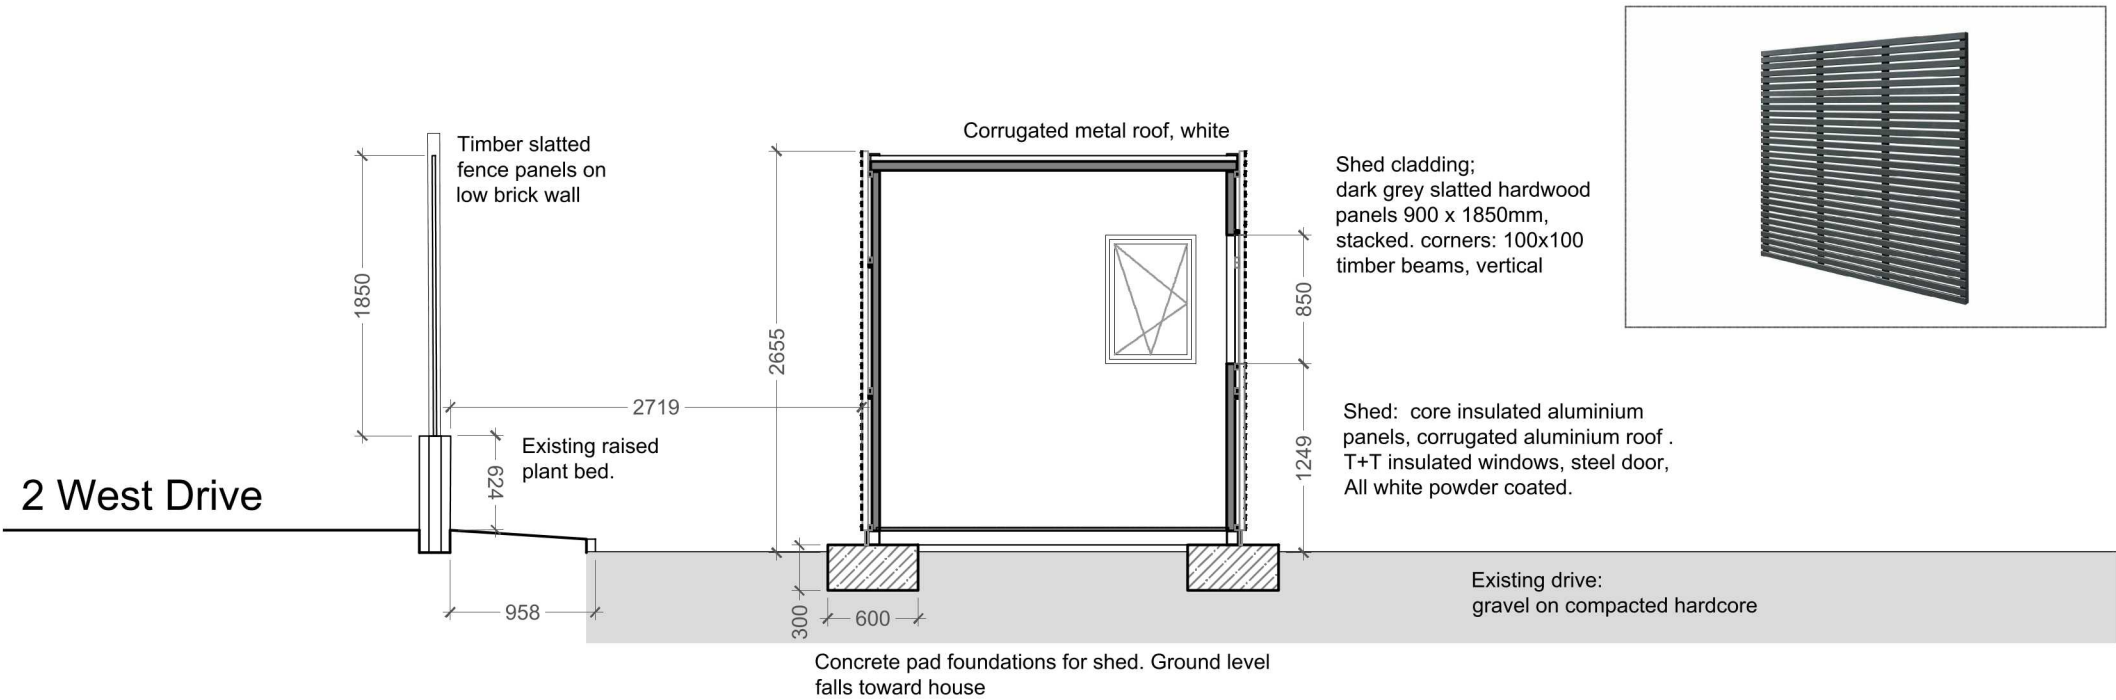

Revision Details	Date
A For Planning	15.01.2021

Project
5 Ferringham Way
ARUN DISTRICT COUNCIL FG/166/20/HH

Project
Section: Container Storage, Front Drive, cross

Kerstin Sonnemann
Dipl.-Ing. Architect
admin@redpebbledesign.com
www.redpebbledesign.com

Date	Scale	Drawing Ref	Drawing Ref
14.01.2021	1:50 @A4	S005	A